Proposed East Elevation

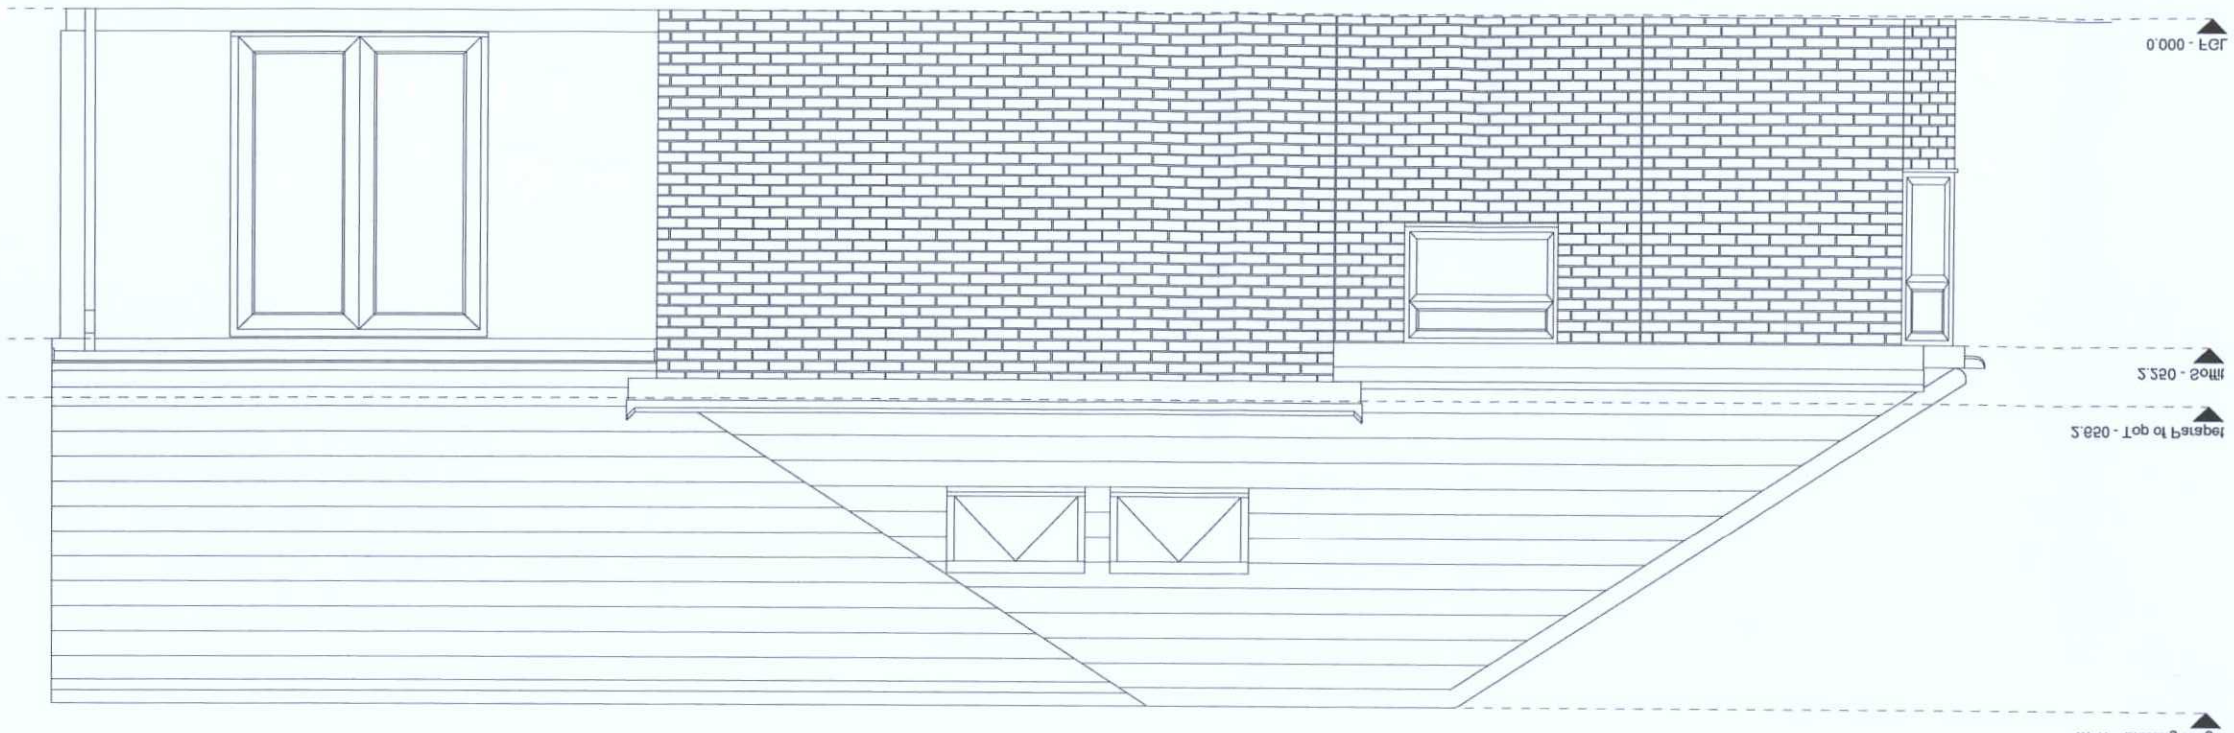

Existing East Elevation

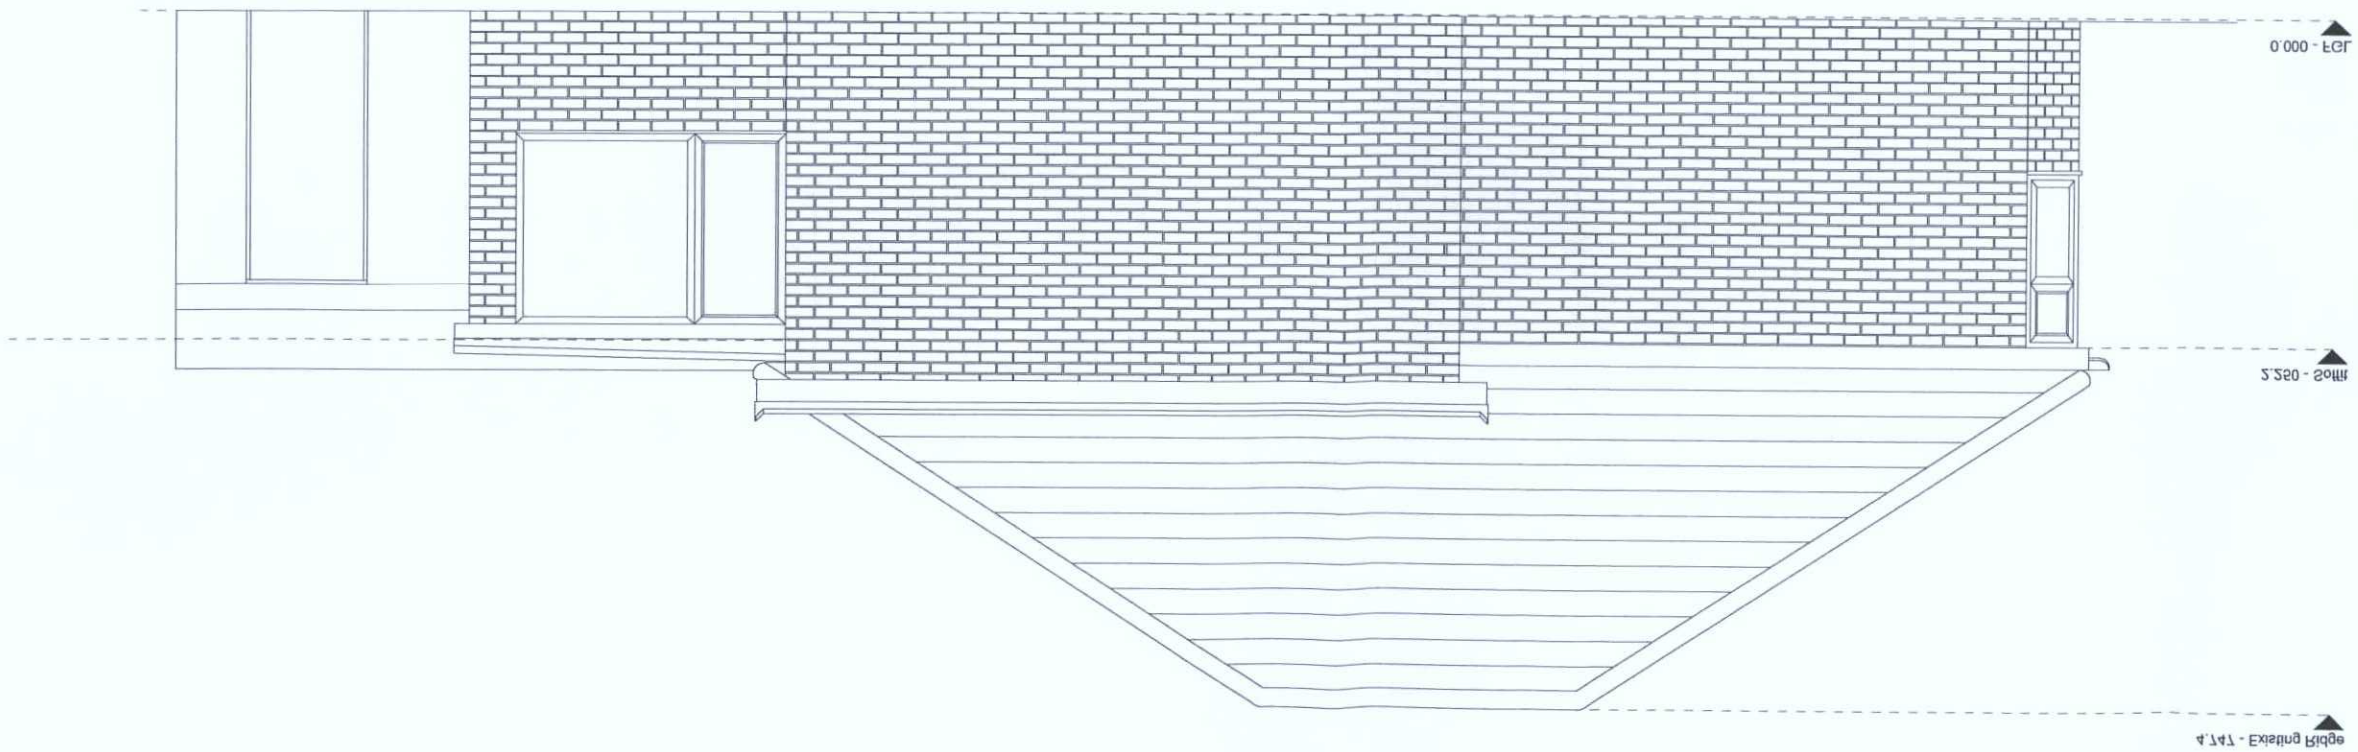

NOTES

DO NOT SCALE THIS DRAWING
THIS DRAWING IS COPYRIGHT CBLS CONSULTANTS
ALL DIMENSIONS TO BE CONFIRMED ON SITE
ANY INCONSISTENCIES TO BE REPORTED TO THE DESIGN TEAM
IMMEDIATELY

DRAWING STATUS CODES - BS1192:2007
S0 - Initial Status or WIP
S1 - Suitable for co-ordination
S2 - Suitable for information
S3 - Suitable for review and comment
S4 - Suitable for stage approval
D1 - Suitable for costing
D2 - Suitable for tender
D3 - Suitable for contractor design
D4 - Suitable for manufacture\procurement
An etc - Approved & accepted as stage complete
Bn - Partially signed-off
CR - As construction record

0 0.5m 1.0m 1.5m 2.0m 2.5m

ADUR & WORTHING
PLANNING SERVICES

PLAN	AWDM\ 0/0/0/18
DATE	25 APR 2018
VALID	

Key - L1 = level 1 drawn L2 - level 2 checked

Rev	Date	Comment	L1 - L2
P01	01.11.2017	First issue	L2
P02	11.11.2017	Planning issue	L2
P03	21.11.2017	Revised to Client Comments	L2
P04	12.12.2017	Location Direction Updated	L2
P05	28.12.2017	Building Direction Updated	L2
P06	05.01.2018	Link to Utility Incorporated and Store Added	L2
P07	28.01.2018	Updated Layout and Cartoon	L2
C01	30.03.2018	Construction Issue	L2
C02	22.03.2018	En-Suite Window Updated	L2
P08	24.04.2018	Revised Planning Drawing	L2

CBLS CONSULTANTS
29 Benon-Stock Road,
Staines, Middlesex, TW19 6AN
T +44 (0)7703001216
E luke@cblsconsultants.co.uk
W www.cblsconsultants.co.uk

CLIENT
Mrs C L Williams

PROJECT
Rear and Side Single Storey
Extension and Garage
15, Nursery Close, Shoreham-by-sea
BN43 6GL

TITLE
Existing \ Proposed East
Elevations

SCALE @ A3	PURPOSE OF ISSUE
1:50	PLANNING

CBLS PROJECT NO.	STATUS	REVISION
[CBLS_D_0003]	S4	P08

DRAWING NUMBER
NRSY2-CBLS-01-22-DR-A-L-1702

AMENDMENT