


Block Plan Scale 1 to 500 Plan 02 Rev A

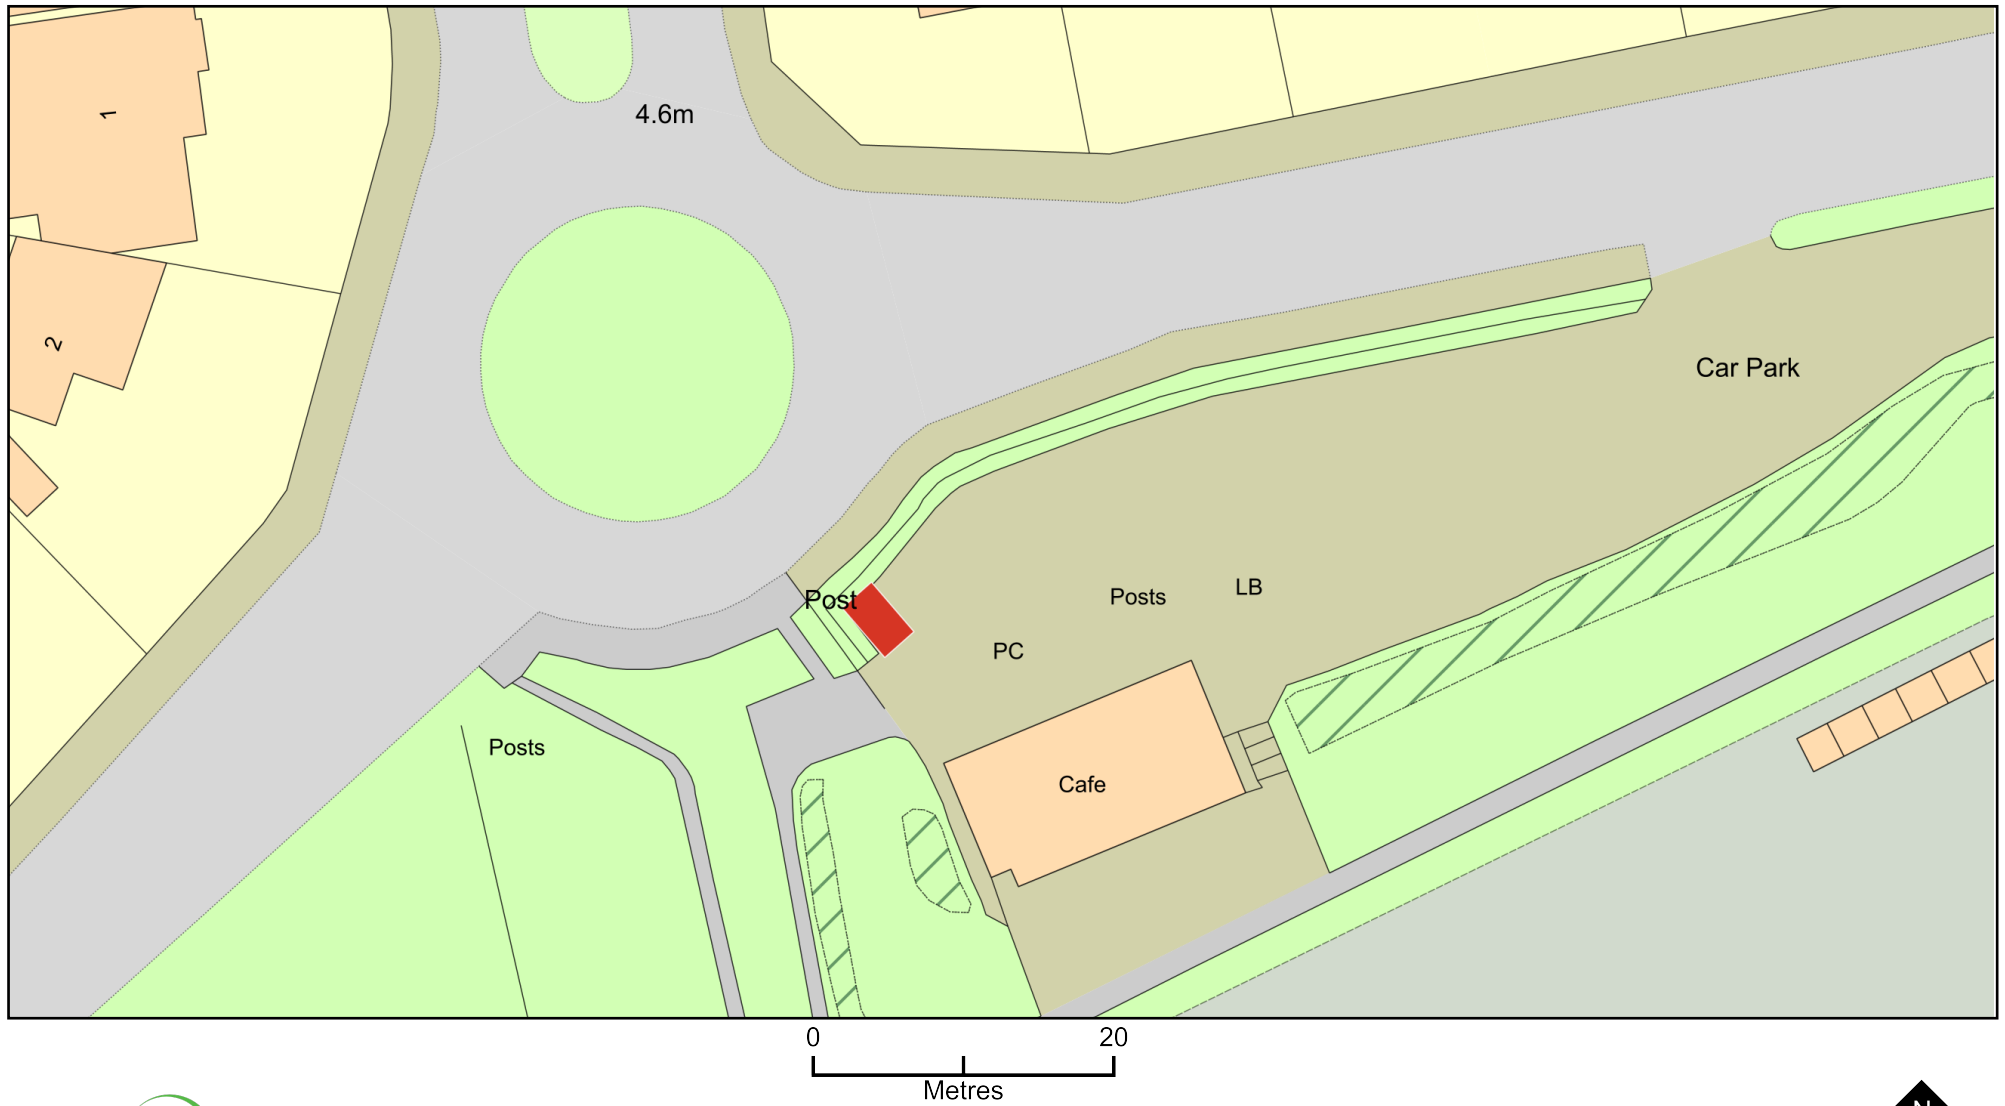

Plan Produced for: Ms Andrea Derrick

Date Produced: 22 Feb 2021

Plan Reference Number: TQRQM21053214607514

Scale: 1:500 @ A4

© Crown copyright and database rights 2019 OS 100042766