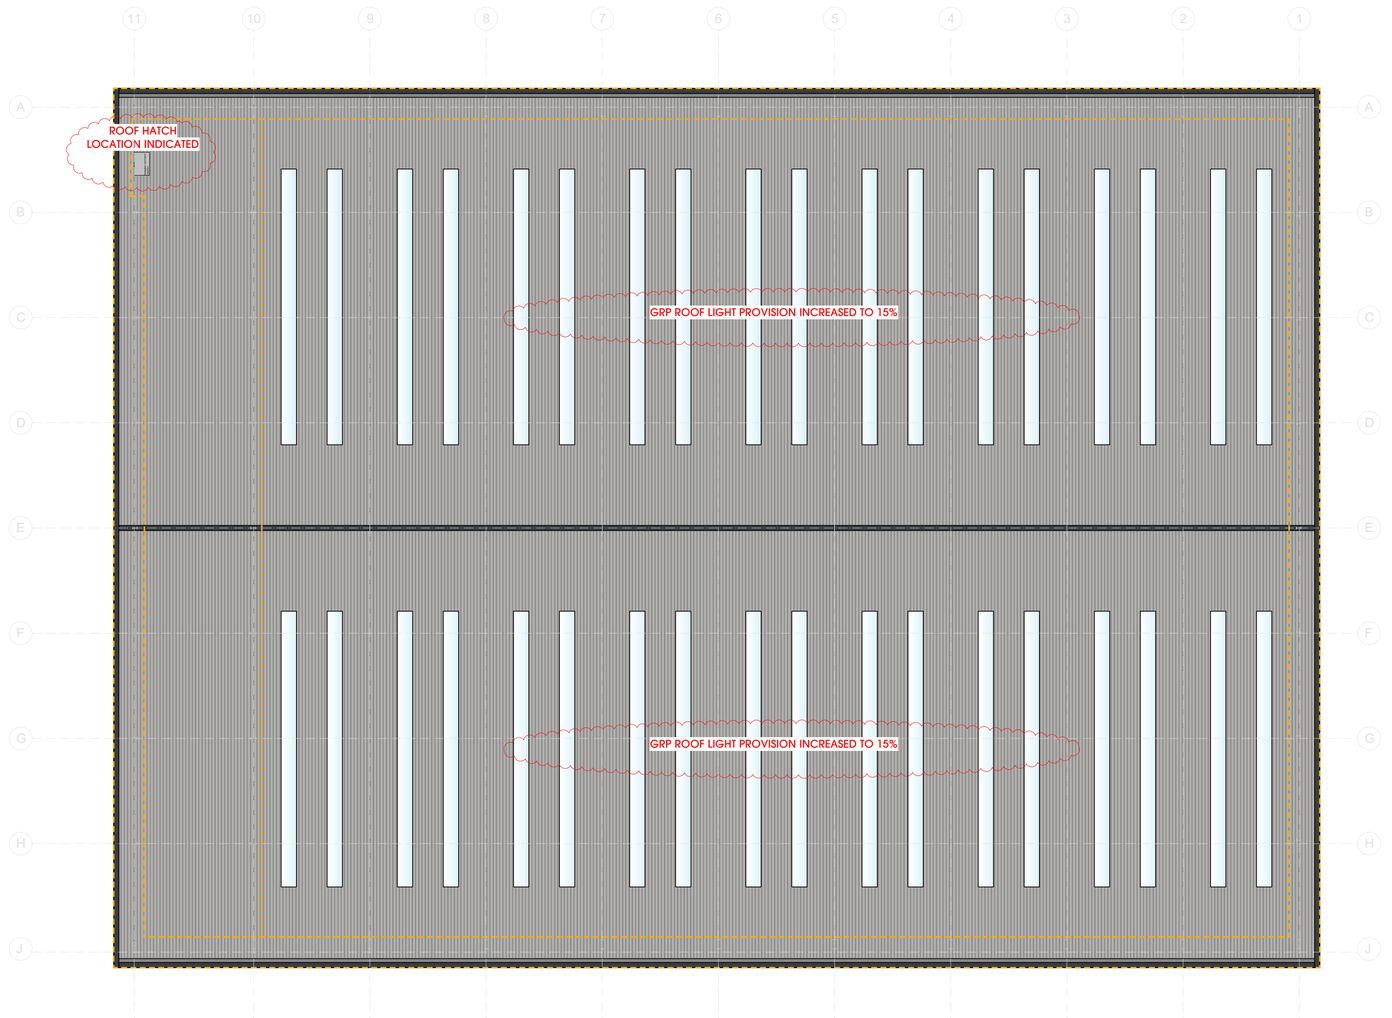



ROOF PLAN

ROOF LIGHT PROVISION = 15% OF FLOOR AREA

ROOF ACCESS VIA SURESPAN ROOF HATCH AND SHIPS LADDER INTERNALLY.

MANSAFE LOCATIONS NOTED ON ROOF PLAN

ALL INCOMING SERVICES SUBJECT TO CONFIRMATION BY THE MAIN CONTRACTOR.

GRIDLINE SETTING OUT TO BE FINALISED INLINE WITH STEEL SUB CONTRACTOR DESIGN.

ALL STRUCTURE SHOWN INDICATIVLEY. FOUNDATIONS AND STRUCTURAL DESIGN TO S.E / SUB CONSULTANT DESIGN AND DETAILS.

ALL U VALUES SUBJECT TO SBEM REPORT. TO BE PROVIDED BY CLIENT.

ALL FIRE BOUNDARIES TBC SUBJECT TO CONSULTATION WITH BUILDING CONTROL

| Rev. | Date | Description | Drawn |
|---|---|---|---|
| G | 23.03.23 | MINOR AMENDMENTS FOR PLANNING SUBMISSION - PV REMOVED | AB |
| F | 28.11.22 | MINOR ALTERATIONS FOR PLANNING SUBMISSION | DW |
| E | 14.11.22 | CLIENT UPDATED. ROOF LIGHTS INCREASED TO 15%. ROOF ACCESS HATCH AND MANSAFE INDICATED ON ROOF PLANS. INDICATIVE PV SETTING OUT ADDED TO PLAN. | DW |
| D | 16.6.22 | COLOURS UPDATED | MbN |
| C | 14.1.22 | COLOURS UPDATED | MJP |

client

PANATTONI

project
Brighton City Airport
Unit 4

drawing title
GA Roof Plan

date Feb 2021
status Planning
scale 1:200 @ A1
drawn MbN checked DW
job no. 2450 dwg no. P141 rev. G

htcarchitects
York Place Studio
8 Britannia Street
Leeds
LS1 2DZ
T:(0113) 244 3457
W: www.htcarchitects.co.uk
E: info@htcarchitects.co.uk