



SOUTH ELEVATION

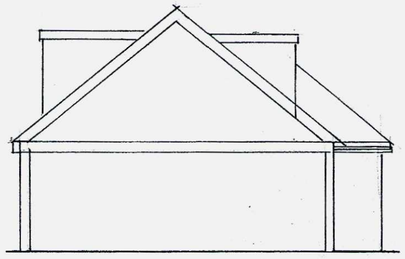


NORTH ELEVATION

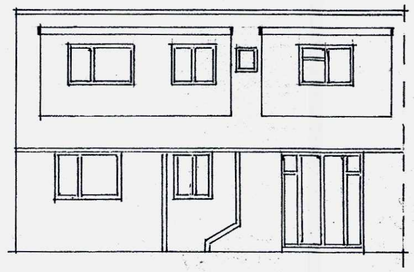

EAST (REAR) ELEVATION




PROPOSED SOUTH ELEVATION

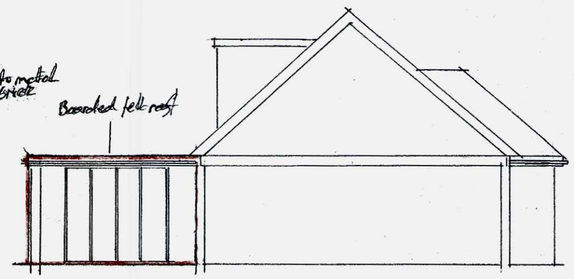


PROPOSED NORTH ELEVATION




PROPOSED EAST (REAR) ELEVATION

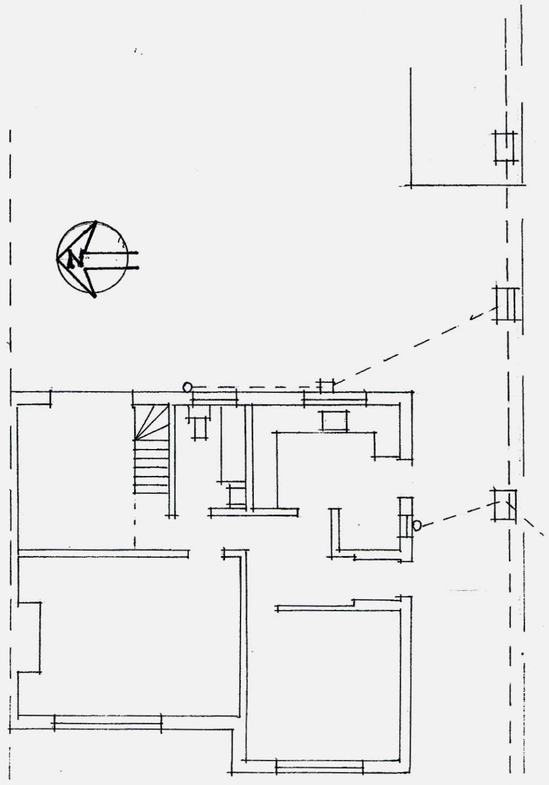

EXISTING GROUND FLOOR

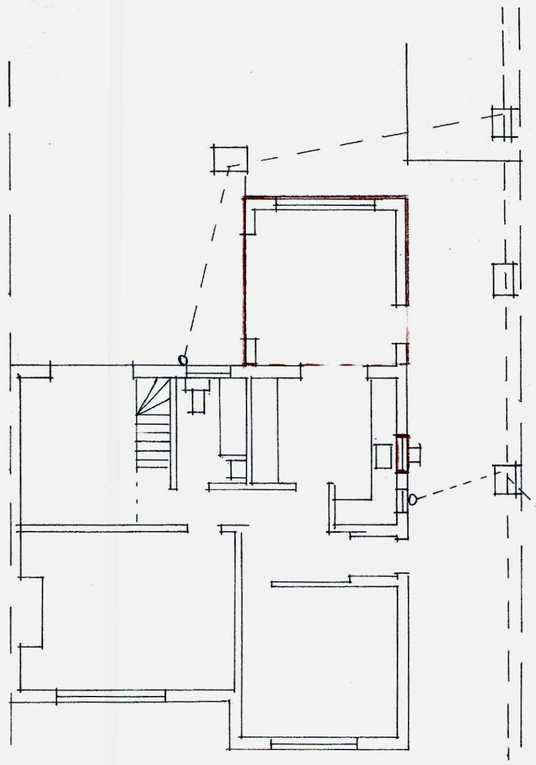

PROPOSED GROUND FLOOR

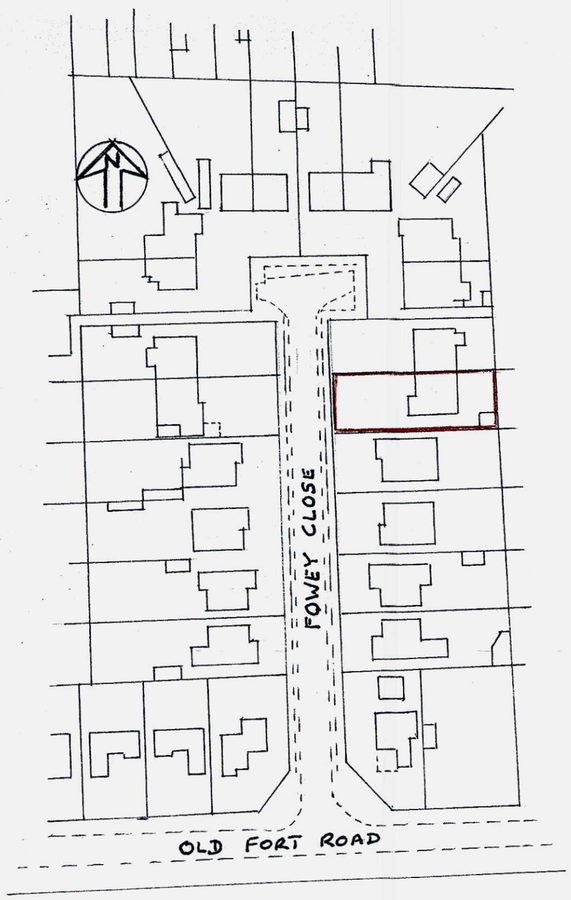

PROPOSED GROUND FLOOR KITCHEN EXTENSION TO
5, FOWEY CLOSE,
SHOREHAM BY SEA.
BN43 5HE

FOR S. THOMAS & D. FLETCHER
TEL: [redacted]

DRAWN BY
DUDLEY HUME
1, HOLLINGBURY TERRACE.
BRIGHTON.
BN1 7JE
TEL: 01273 508172
MOBILE: [redacted]

SCALE 1:100

ADUR & WORTHING PLANNING SERVICES
PLAN AWDM/0362/14
DATE VALID 31/03/14