


East Front Elevation
1 : 50



South Side Elevation
1 : 50

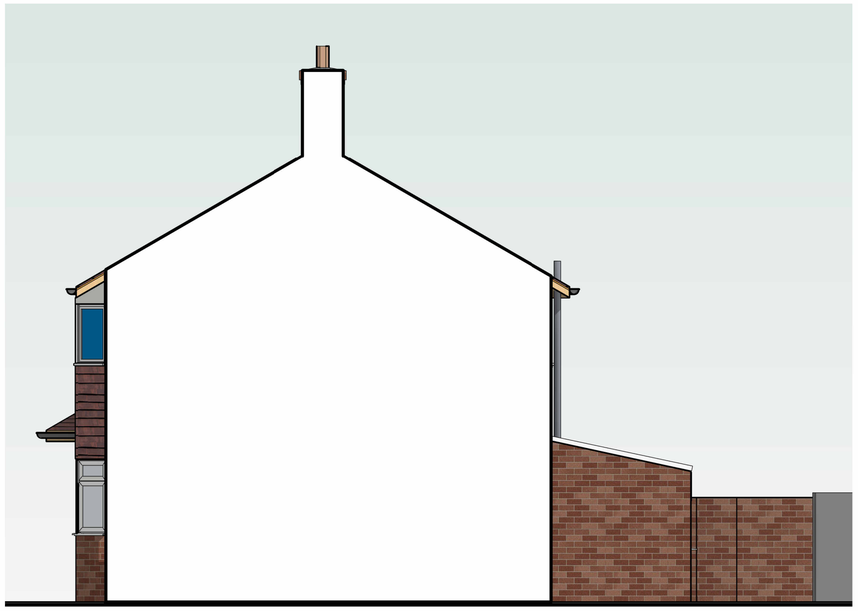

North Side Elevation
1 : 50



West Rear Elevation
1 : 50

0m 1m 2m 3m 4m 5m

VISUAL SCALE 1:50 @ A1

Notes:

1. THE COPYRIGHT OF THIS DRAWING IS VESTED IN ARCHEVOLVE AND IT MAY NOT BE REPRODUCED IN WHOLE OR PART OR USED FOR THE MANUFACTURE OF ANY ARTICLE WITHOUT THE EXPRESS PERMISSION OF THE COPYRIGHT HOLDERS.

2. WORK TO FIGURED DIMENSIONS ONLY.

3. THIS DRAWING IS TO BE READ IN CONJUNCTION WITH ALL RELEVANT ARCHITECT'S, SERVICE ENGINEER'S AND ARCHEVOLVE AND SPECIFICATIONS.

Rev_A	Alterations to the Elevation and Loation Plan	AP	02/11/23

Revision Number	Revision Description	Issued by	Revision Date

DATE: 29/12/22

STATUS: PLANNING ISSUE

SHEET SIZE: A1

SCALE: 1 : 50

DRAWN: AP

CHECKED: AP

CLIENT:
Mrs J Frost
9 Morland Avenue
Worthing
BN14 8PX

SITE ADDRESS:

REVISION: Rev_A

DRAWING NO: ACR/001/23/02

PROJECT NO: MORLANDAVE

DRAWING: Single Storey Rear Extension

TITLE: Elevations

ARCHEVOLVE
// design @archevolve.co.uk
// www. archevolve.co.uk
// 07830 325566
CIAT CHARTERED PRACTICE