


Proposed East Front Elevation

1 : 50



Proposed South Side Elevation

1 : 50

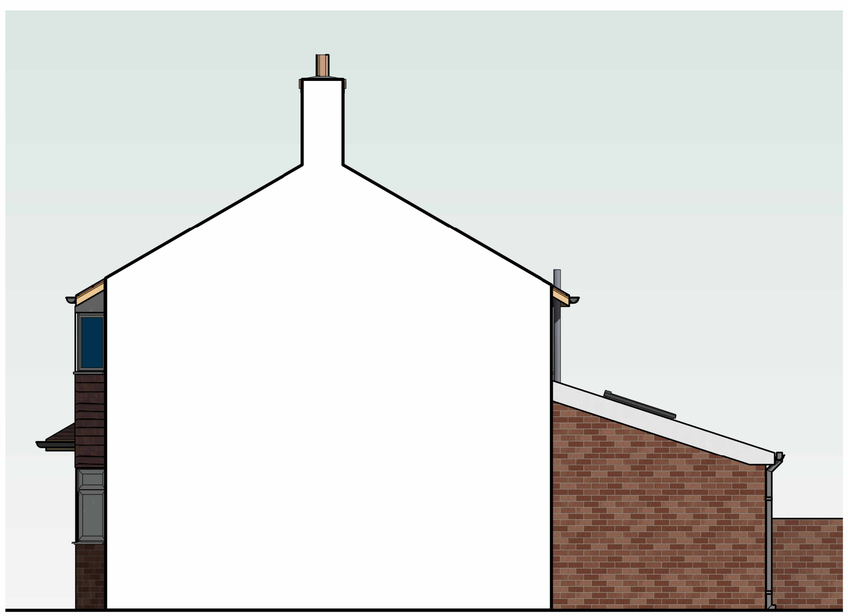

Proposed North Side Elevation

1 : 50



Proposed West Rear Elevation

1 : 50

0m 1m 2m 3m 4m 5m

VISUAL SCALE 1:50 @ A1

Notes:

1. THE COPYRIGHT OF THIS DRAWING IS VESTED IN ARCHEVOLVE AND IT MAY NOT BE REPRODUCED IN WHOLE OR PART OR USED FOR THE MANUFACTURE OF ANY ARTICLE WITHOUT THE EXPRESS PERMISSION OF THE COPYRIGHT HOLDERS.

2. WORK TO FIGURED DIMENSIONS ONLY.

3. THIS DRAWING IS TO BE READ IN CONJUNCTION WITH ALL RELEVANT ARCHITECT'S, SERVICE ENGINEER'S AND ARCHEVOLVE AND SPECIFICATIONS.

Rev_B	Alterations to the Elevation and Loation Plan	AP	02/11/23
Rev_A	Extended Depth of Extension	AP	23/09/23

Revision Number	Revision Description	Issued by	Revision Date

DATE: 29/12/22

STATUS: PLANNING ISSUE

SHEET SIZE: A1

SCALE: 1 : 50

DRAWN: AP

CHECKED: AP

CLIENT:

Mrs J Frost

9 Morland Avenue
Worthing
BN14 8PX

SITE ADDRESS:

DRAWING: Single Storey Rear Extension

TITLE: Proposed Elevations

PROJECT NO: MORLANDAVE

DRAWING NO: ACR/001/23/07

REVISION: Rev_B

ARCHEVOLVE
// design @archevolve.co.uk
// www. archevolve.co.uk
// 07830 325566
CIAT CHARTERED PRACTICE