
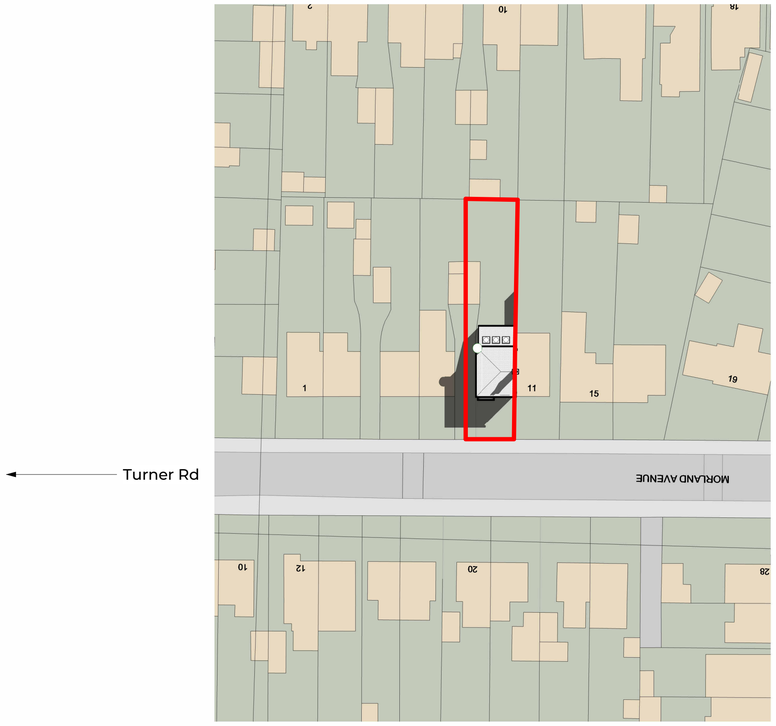


Proposed Site Plan

1 : 500

0m 10m 20m 30m 40m 50m

VISUAL SCALE 1:500 @ A1

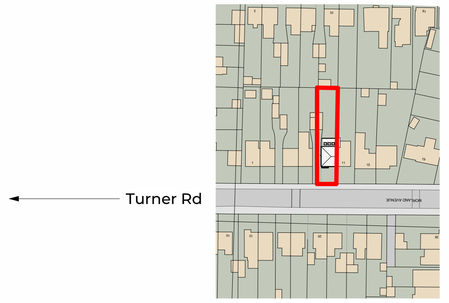

Proposed Location Plan

1 : 1250

0m 25m 50m 75m 100m 125m

VISUAL SCALE 1:1250 @ A1

North

Notes:

1. THE COPYRIGHT OF THIS DRAWING IS VESTED IN ARCHEVOLVE AND IT MAY NOT BE REPRODUCED IN WHOLE OR PART OR USED FOR THE MANUFACTURE OF ANY ARTICLE WITHOUT THE EXPRESS PERMISSION OF THE COPYRIGHT HOLDERS.

2. WORK TO FIGURED DIMENSIONS ONLY.

3. THIS DRAWING IS TO BE READ IN CONJUNCTION WITH ALL RELEVANT ARCHITECT'S, SERVICE ENGINEER'S AND ARCHEVOLVE AND SPECIFICATIONS.

Rev_A	Alterations to the Elevation and Loation Plan	AP	02/11/23

Revision Number	Revision Description	Issued by	Revision Date

DATE:	STATUS:	SHEET SIZE:
29/12/22	PLANNING ISSUE	A1

SCALE:	DRAWN:	CHECKED:
As indicated	AP	AP

CLIENT:

Mrs J Frost

SITE ADDRESS:

9 Morland Avenue
Worthing
BN14 8PX

REVISION: Rev_A

DRAWING: Single Storey Rear Extension

TITLE: Proposed Site & Location Plan

DRAWING NO: ACR/001/23/09

PROJECT NO: MORLANDAVE

ARCHEVOLVE
// design @archevolve.co.uk
// www. archevolve.co.uk
// 07830 325566
CIAT CHARTERED PRACTICE