0 1 2 3 5m 10m

Scale 1:100

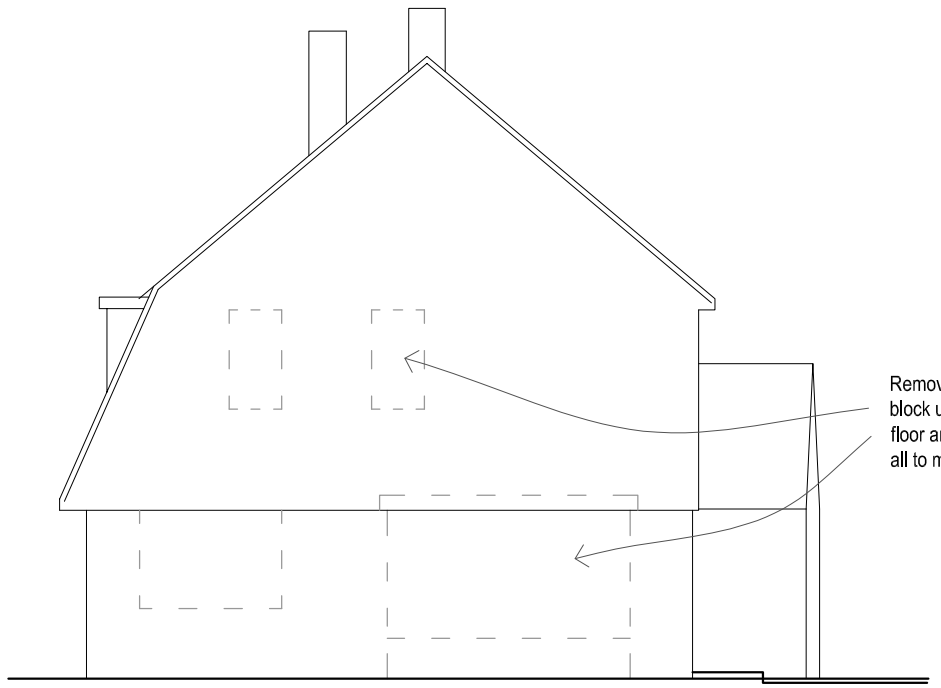

Side Elevation @ *1:100*



Rear Elevation @ *1:100*



Side Elevation @ *1:100*

Rev	Description	Date

Job Reference	Client
New Houses 107A Gardner Road Southwick	Sinnis Ltd
Drawing Title	**Drawing No** / **Rev**
Proposed Elevations 1	ADC1174/13

Date	Scale	Dwg Size	Plot Style	Drawn	Checked
30.09.21	1:100	A3	ADCgreyscale	AD	AD

All dimensions to be checked on site and do not scale from this drawing. This drawing should be approved by Local Authority Building Control or other appropriate checking authority prior to commencement of work. This drawing should not be reproduced without the prior consent of the author.

ADC Alistair Dodd Consulting

Architectural Services

72a Beaconsfield Road . Brighton . East Sussex . BN1 6DD
Tel: 01273 669466
Email: info@adcbrighton.co.uk
WWw.adcbrighton.com