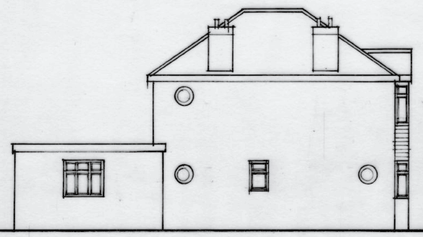



EXISTING WEST ELEVATION



EXISTING NORTH ELEVATION



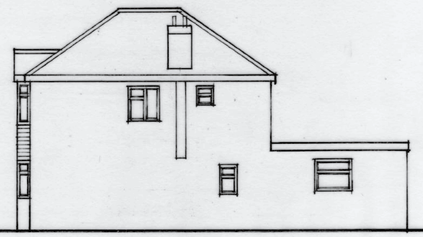EXISTING EAST ELEVATION



EXISTING SOUTH ELEVATION



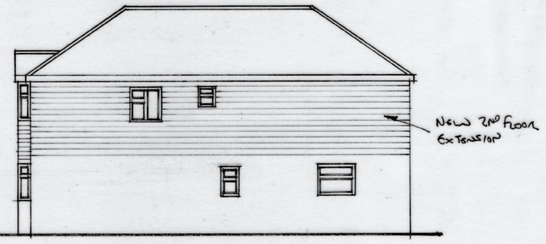
PROPOSED WEST ELEVATION




PROPOSED NORTH ELEVATION




PROPOSED EAST ELEVATION





PROPOSED SOUTH ELEVATION

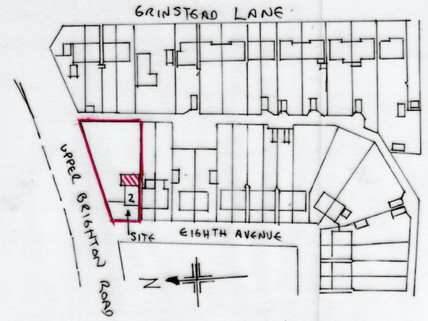



LOCATION PLAN 1:1250

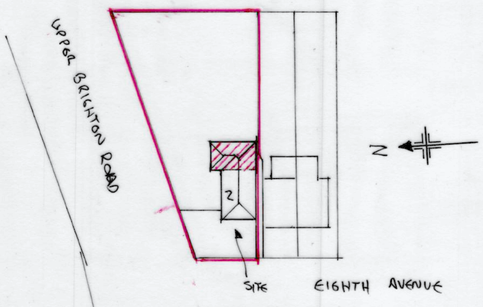



BLOCK PLAN 1:500

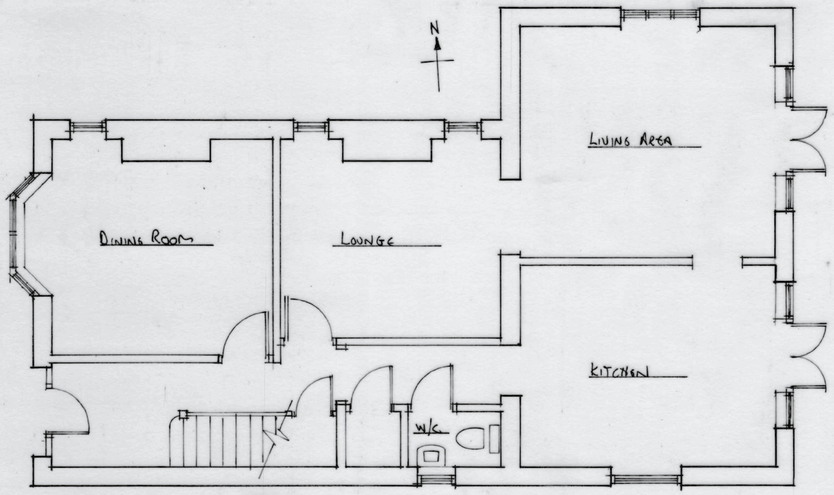



EXISTING GROUND FLOOR PLAN

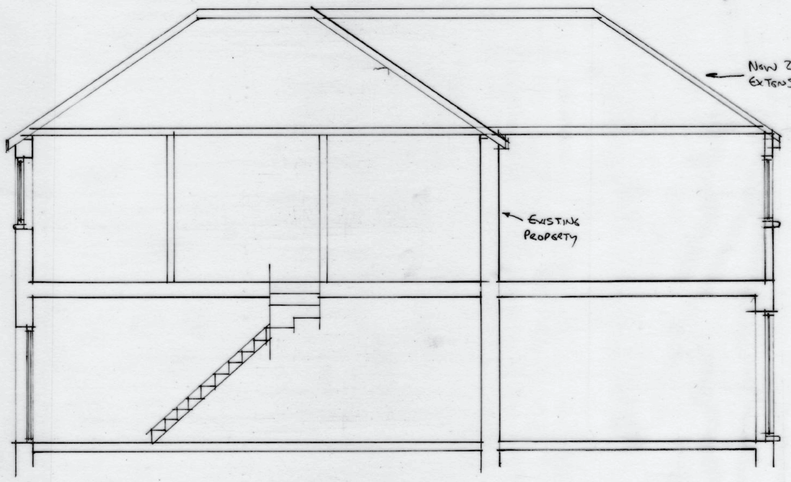



PROPOSED SECTION A-A

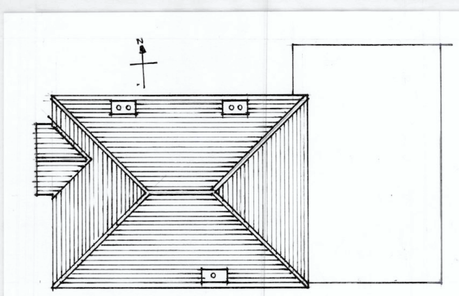



EXISTING ROOF PLAN 1:100

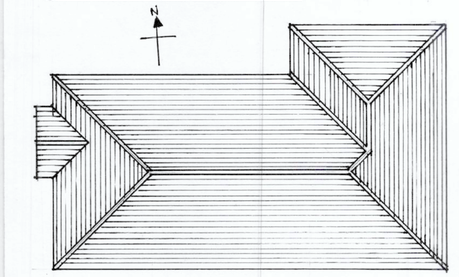



PROPOSED ROOF PLAN 1:100

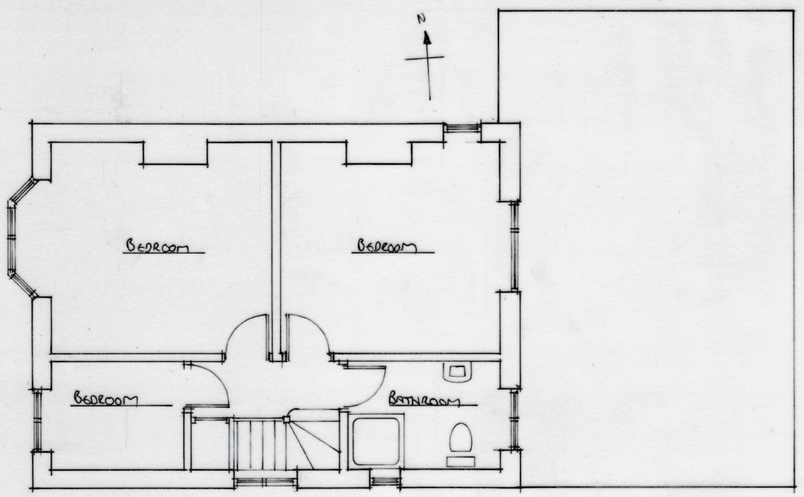


EXISTING FIRST FLOOR PLAN

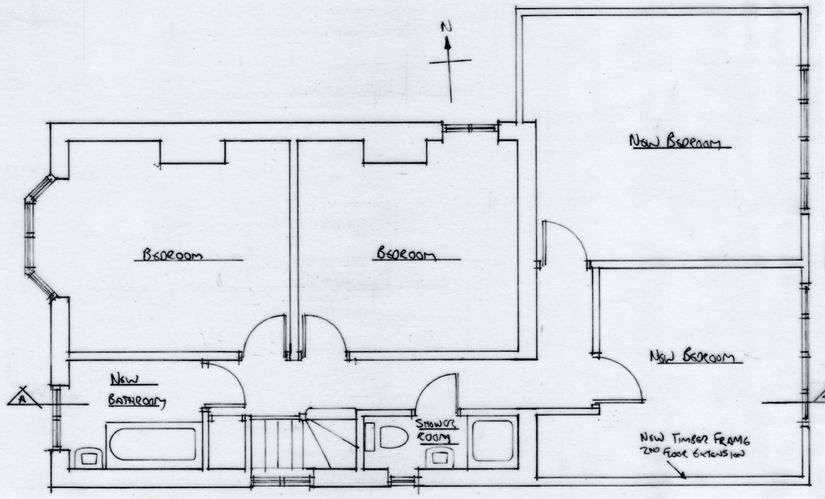


PROPOSED FIRST FLOOR PLAN

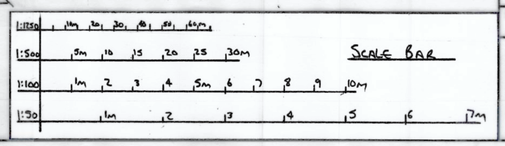


NOTES:
All dimensions must be checked on site and not scaled from this drawing.

| | Date | Revisions |
|---|---|---|
| A | | |

©copyright

Client

Job Title

Drawing Title
PROPOSED 2ND FLOOR EXTENSION
FOR MR J. GRIFFITHS
AT 2 EIGHTH AVENUE
LANCING BN15 9XD

Scale 1:50 1:100 1:500 1:1250

Date 21/12/2020

Drawn by Jim Jones

Drg No. 026/2020

Rev.

PAPER SIZE 594 x 841mm A1

A PRODUCT OF THE UNO RANGE-ARCHITECT CAT. No 7311