GENERAL NOTES:
This drawing has been produced for our client and is submitted as part of a planning application and is not intended for use by any other person or for any other purpose. Use of this drawing is subject to copyright.
The contractor is to check all site dims and levels before work starts and notify Architect of any discrepancies.This drawing must be read and checked against all structural and other specialist drawings and specifications etc. The contractor is to comply with all current British Standards and Building Regulations whether or not specifically stated on these drawings

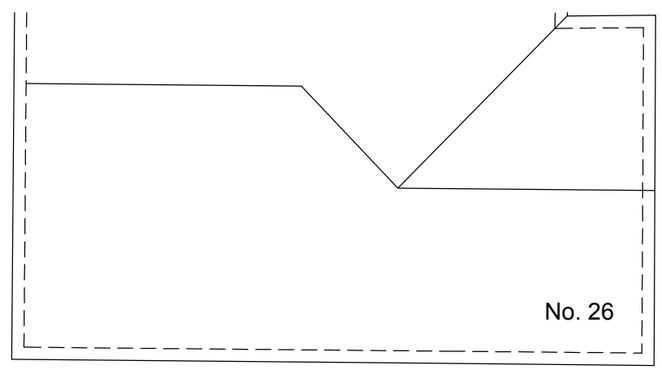

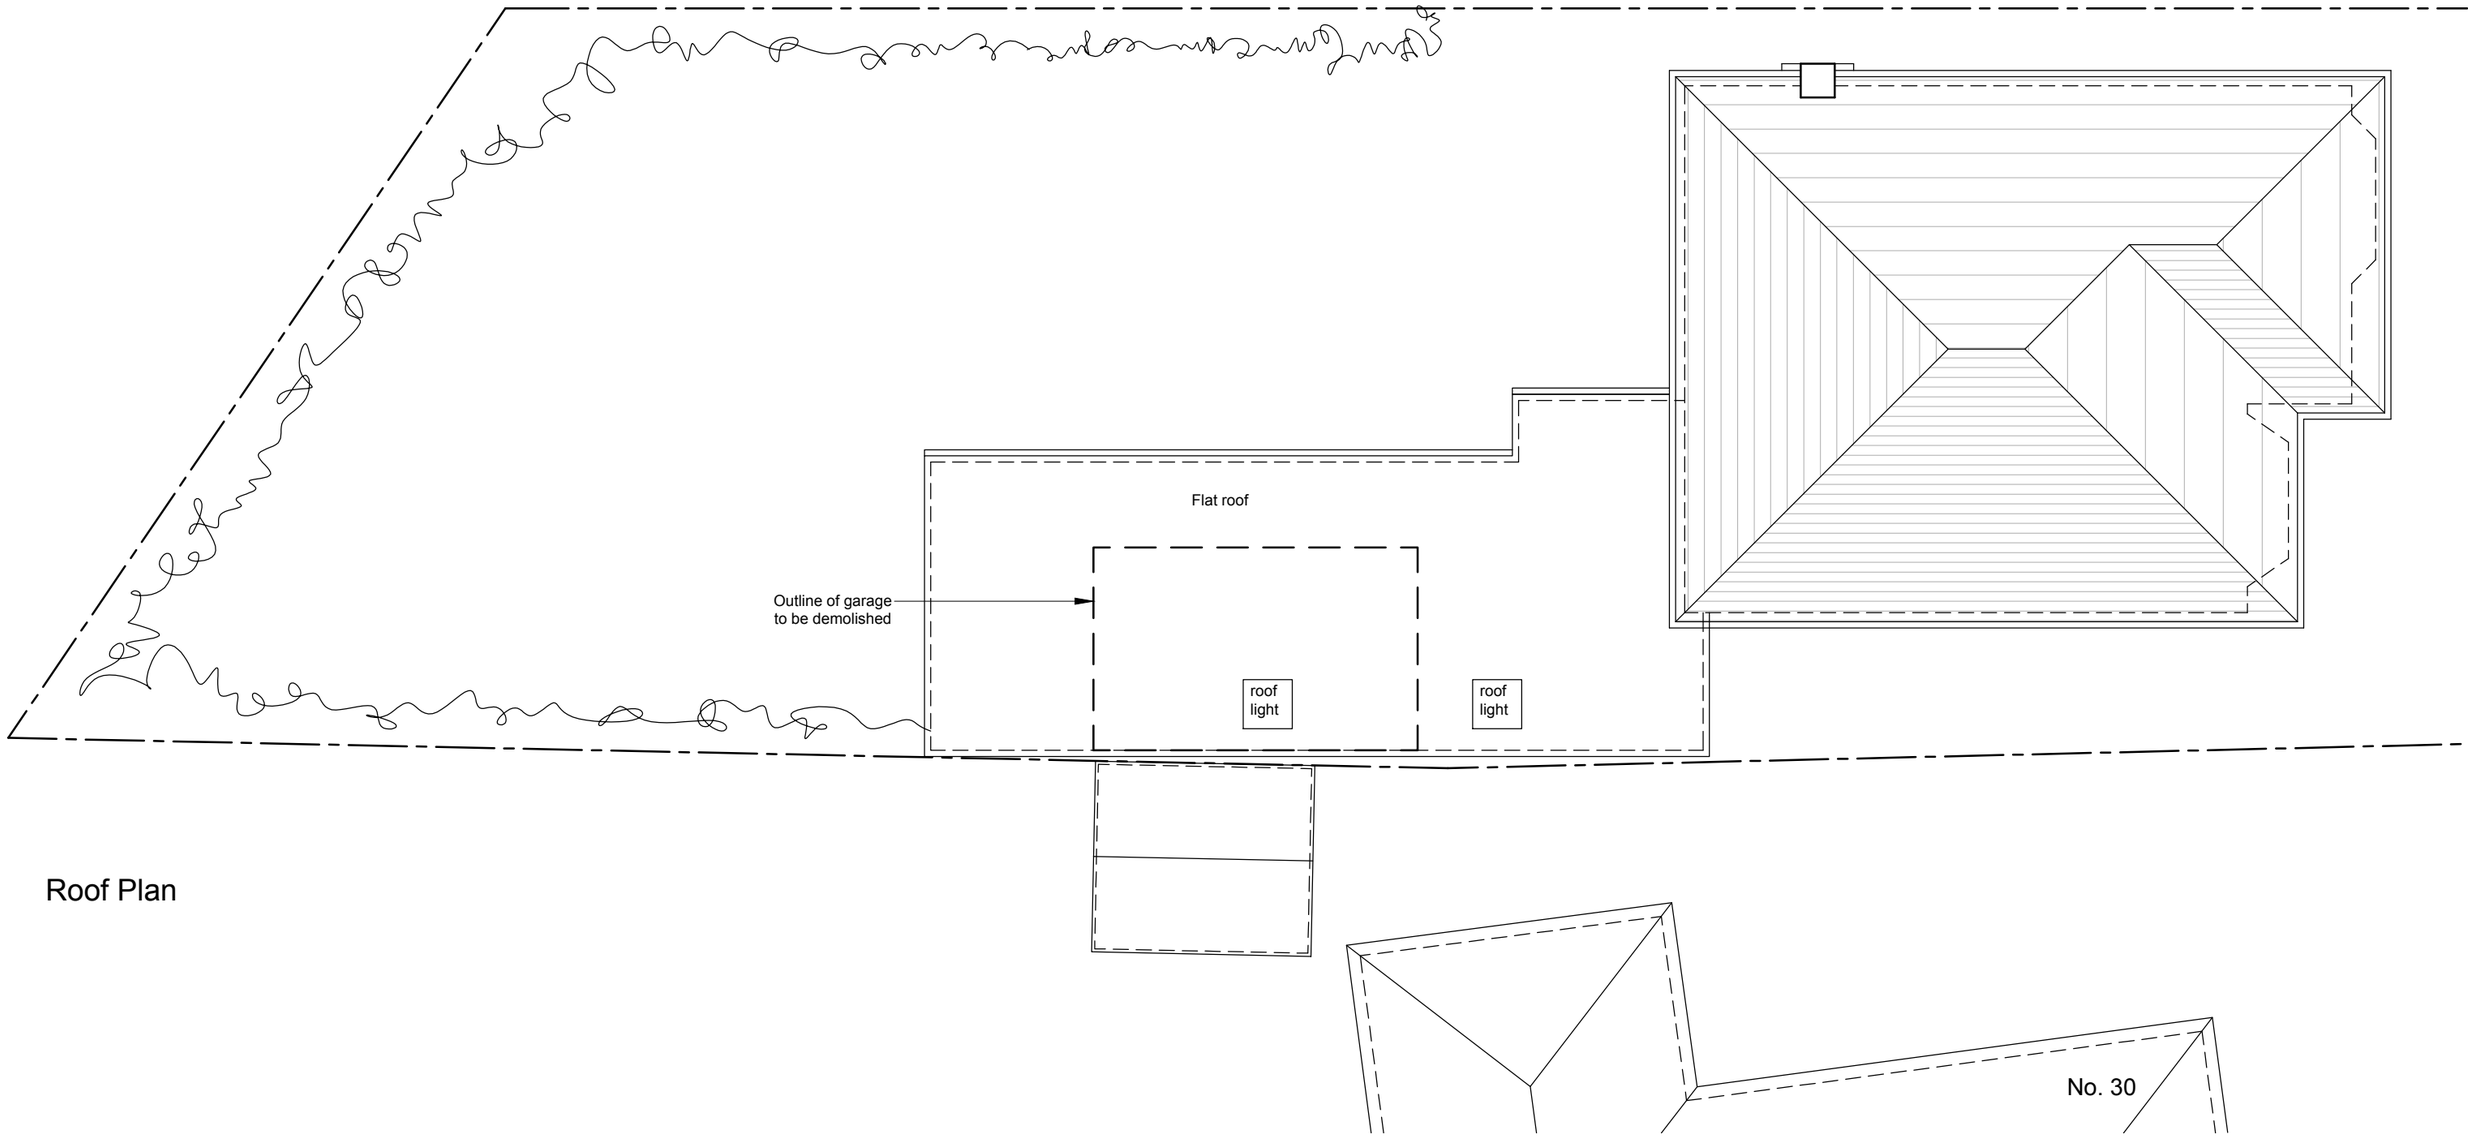

Roof Plan

LIGHTBOX
ARCHITECTURE
L I M I T E D

121 Greenbank Avenue
Saltdean
East Sussex
BN2 8QP

07754 093827
email: info@lightboxarchitecture.com
web: www.lightboxarchitecture.com

© Lightbox Architecture Limited (UK) - 2019

1 : 100 0 1 2 3 4 5

Client
Mr & Mrs Awedan

Address
28 Hawkins Road
Shoreham
West Sussex
BN43 6TH

Drawing
Proposed Roof Plan

~~PRELIMINARY~~ / PLANNING ~~/ BUILDING REGS~~

Rev.	Date	Description	By
D	25.03.22	Annexe design modified	IB

Drawing Number
21/126/SK06

Revision
D

Scale	Date	By
1:100 @ A3	24.08.2021	IB