IDENTIFIES RISKS DURING THE CONSTRUCTION PROCESS ON THE DRAWINGS:

NOTE: The list below and notes on the drawing identify risks which are deemed to be unusual, abnormal, residual or unexpected to a competent contractor carrying out the works. These notes relate to risks which we have been unable to design out.

None identified.

Legend

- Direction of Fall
- 68.60 — Proposed Level
- 68.60 RG/CD/YG — Proposed Level with Drainage Point
- Proposed Retaining Wall
- 00.000 — Proposed FFL
- Earthworks/Regrading

Note:

- GF FFL for Existing Units 1-5 TBC prior to construction
- Ref Phase 1 Dwg SHDR 26 04 E1 Rev C
- External gradients very steep to Units 8-10
- RWs required between units 5/6 due to level diff
- Dolphin Way Junction/footway modifications TBC by Client/Arch
- Note that Sec 278/38 highly likely to be required to accomodate proposed changes to highway/footway

Note:

Subject to the approval of:
- LPA/LLFA/EA
- Building control

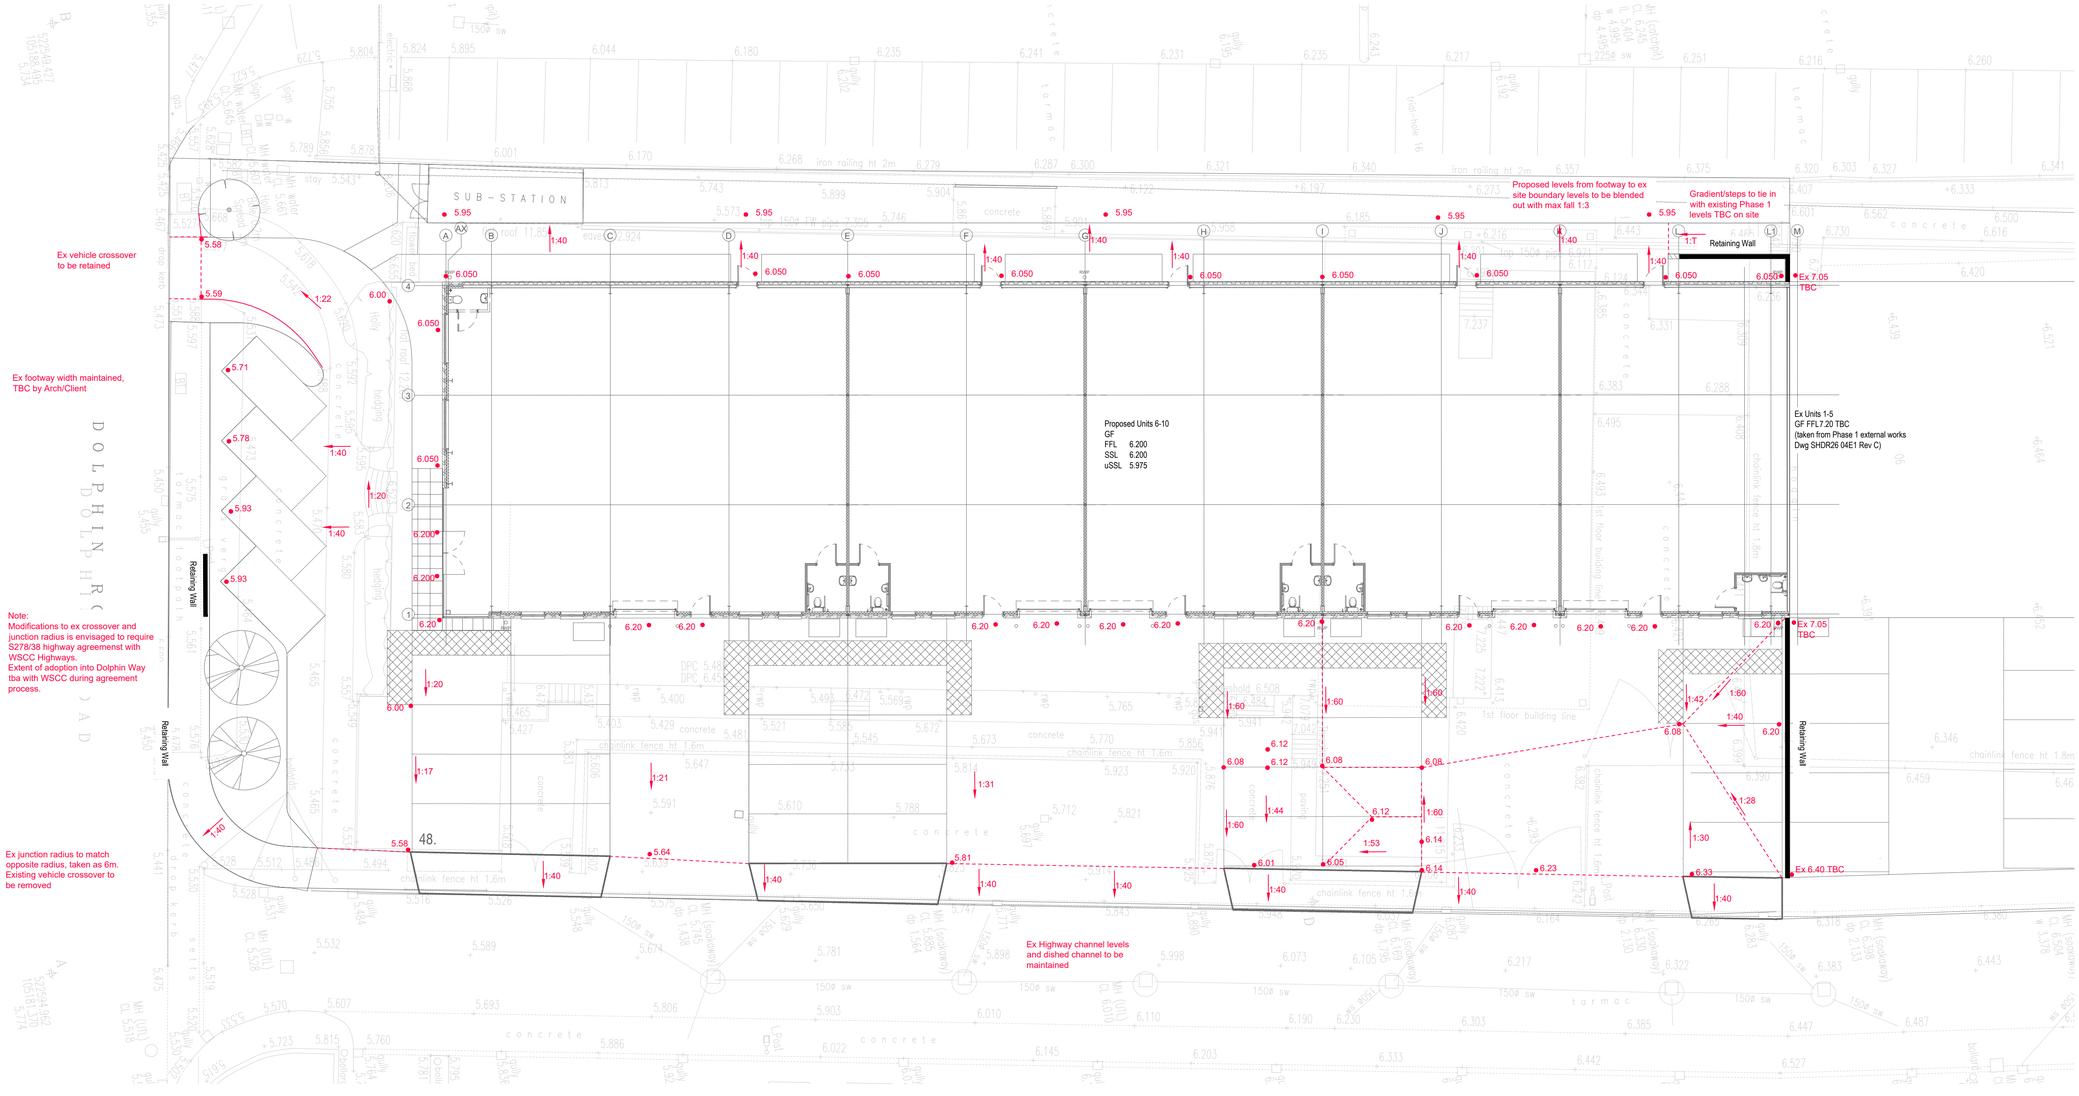

This drawing is the property of AKSWard Limited. The drawing is issued on the condition that it is not copied, reproduced, retained or disclosed to any unauthorised person, either wholly or in part without the written consent of AKSWard Limited.
Do NOT scale from this drawing. AKSWard takes no responsibility for errors during photographic reproduction or printing. Any discrepancy's are to be reported to the engineer immediately.

GENERAL NOTES

1. This drawing is to be read in conjunction with all Engineer's, Architect's or relevant drawings and specifications.
2. All dimensions and levels are to be checked on site by the contractor prior to preparing any working drawings or commencing on site.
3. The contractor must ensure and will be held responsible for the overall stability of the building/structure/excavation at all stages of the work.
4. All work by the contractor must be carried out in such a way that all requirements under the 'Health and Safety at Work Act' are satisfied.
5. 5. All work is to be carried out in compliance with the requirements of the relevant statutory authorities and regulations.

Rev.	Amendment	Dm	Chkd	Date
T02	Presentation Amended	IS	KJ	25.02.22
T01	Tender Issue	MH	IS	29.09.21
P01	Preliminary Issue	MH	IS	17.09.21

Drg. Status **Tender** Suitability **D2**

AKSWard
CONSTRUCTION CONSULTANTS
Seacourt Tower
West Way
Oxford
OX2 0JJ
Tel: 01865 240071
Fax: 01865 248006
e-mail: oxford@aksward.com
web: www.aksward.com
☐ London ☐ Hitchin ■ Oxford ☐ Southampton ☐ Birmingham

Client **Hargreaves**

Project **26 Dolphin Road**
Shoreham
Phase 2: Units 6-10

Title **External Levels**

Reviewed Scheme JD Date 17.09.21
Reviewed Final Date
Scales at A1 NTS Project No. **S218032**

Project Ref.	Originator	Zone	Level	Type	Role	Drg No.	Rev.
DPR	AKSW	XX	XX	DR	C	9021	T02