


PLAN OF NEW BOUNDARY FENCE
SCALE 1:250


NEW FENCING MANUFACTURED FROM GALVANISED PALISADE FENCING, PPC GREEN TO MATCH EXISTING FENCING. 2400 HIGH

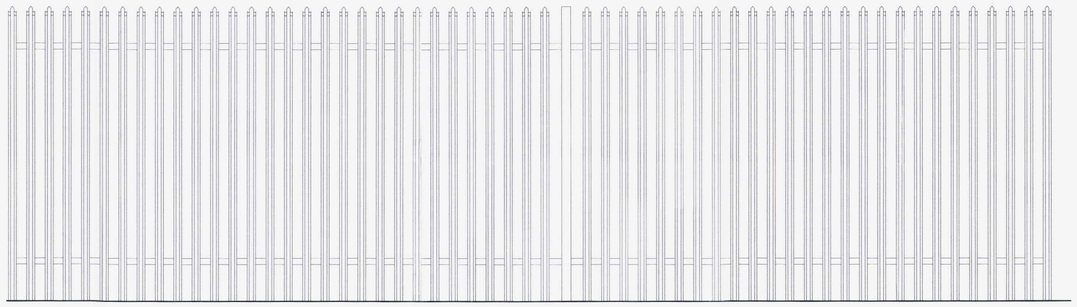

FRONT ELEVATION
SCALE 1:25

T.P. OFFICE COPY
BOROUGH OF WORTHING
DEPOSITED 17/6/09
TP REF No.
WB/ 09/0455/FULL

PROPOSED NEW BOUNDARY FENCE

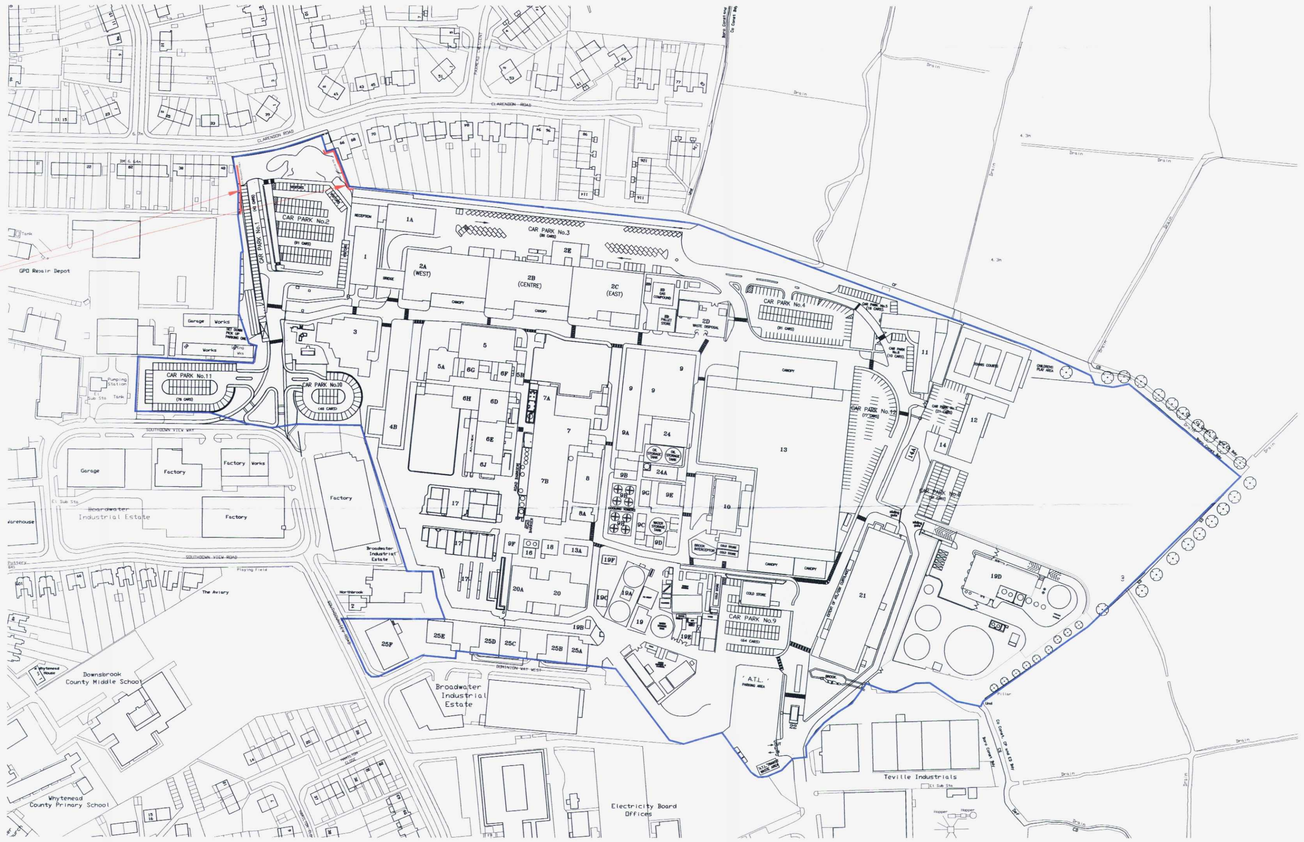

SITE LOCATION
SCALE 1:2000

WORTHING BOROUGH COUNCIL
- 3 AUG 2009
CONSENT GRANTED SUBJECT TO CONDITIONS

GlaxoSmithKline

TITLE:
GLAXOSMITHKLINE WORTHING
PROPOSED NEW BOUNDARY FENCE
LOCATION.PLAN & ELEVATION

DRAWING No. B.W.0226
SHEET 1 of 1
STATUS: PLANNING
REV:

DRG. TYPE: LOCATION
SCALE: VARIES
DATE: 1.6.09
JOB No: GB12-09-0058
DRAWN BY: rjp

REV.	DESCRIPTION	DATE	BY	CHK'D	APP'D
REV.					
REV.					
REV.					
A.					

This drawing is confidential and The property of GlaxoSmithKline It must not be copied Reproduced or lent to Third parties without written Authority first being obtained