

T.P. OFFICE COPY

BOROUGH OF WORTHING
DEPOSITED 14.07.10
WB / IP REF NO. 10/0465/FULL


BOROUGH
15 AUG 2010
GRANT

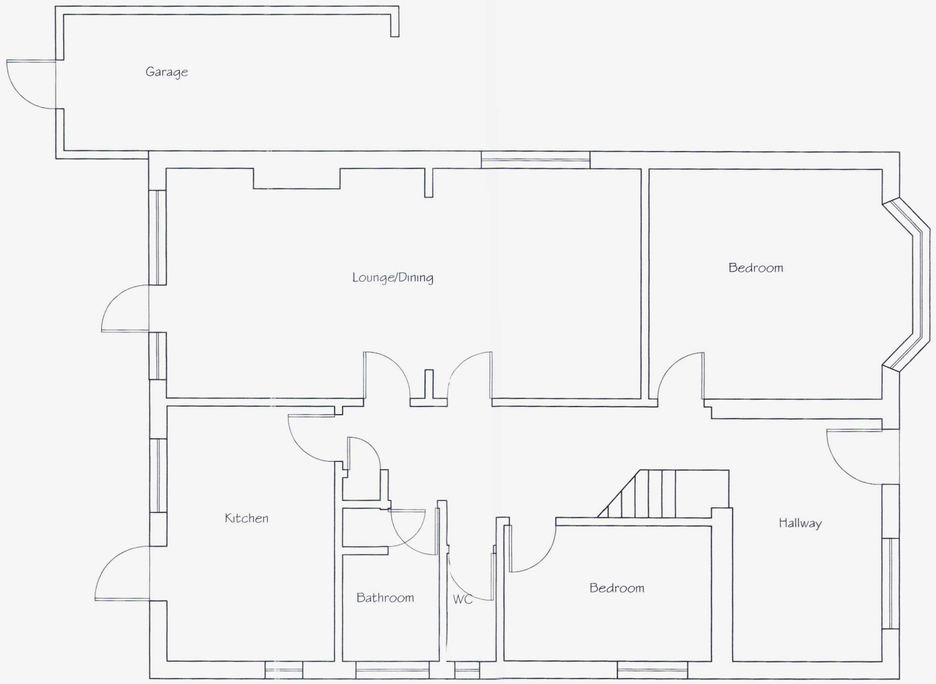


Exsting Ground Floor Plan

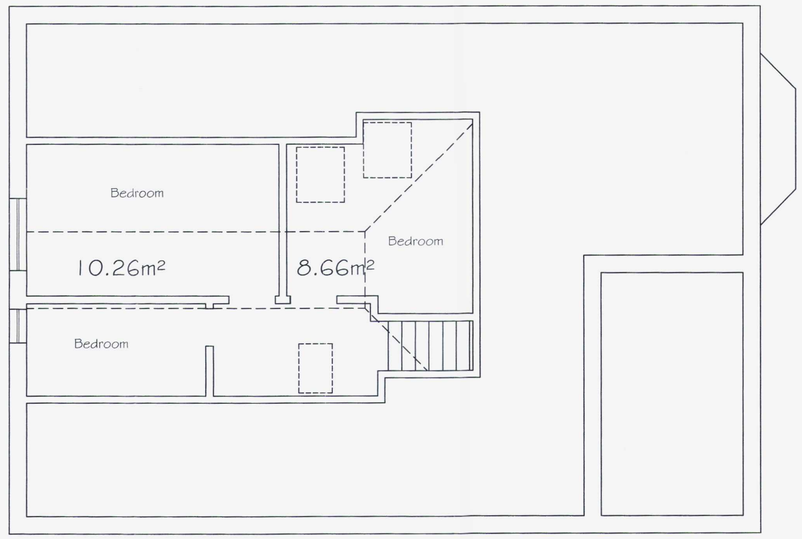

Existing First Floor Plan

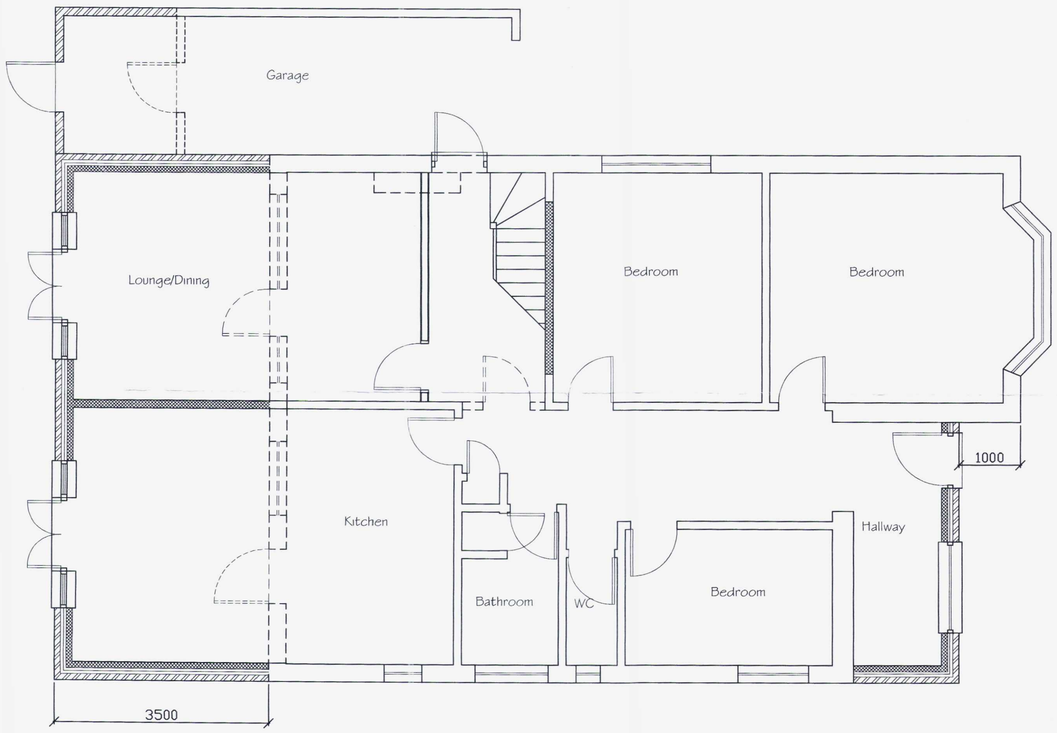

Proposed Ground Floor Plan

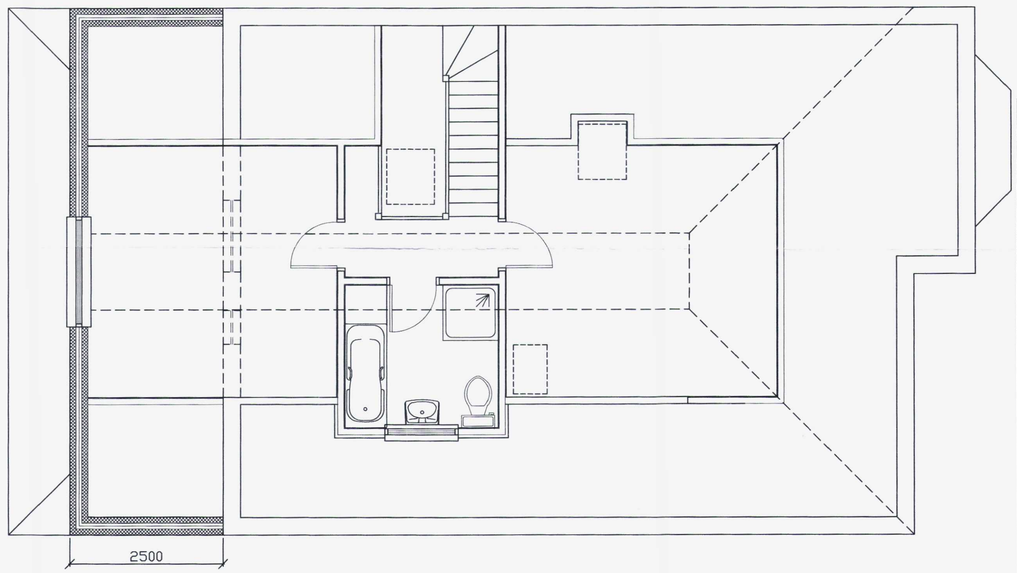

Proposed First Floor Plan

Tony Rogers
Building Consultants
Address: 40 Dawn Crescent, Upper Beeding
West Sussex, BN44 3WH
Telephone: 01903 815225 Fax: 01903 815225

Rev.	Date:	Revision Description:
A	April 2010	Reduced to planning officer requirement

Client: Mr & Mrs Hudson

Address: 75 Hayling Rise
Worthing
West Sussex
BN

Project: Proposed rear extension and side dormer

Scale: 1:50

Date: Oct 2009

Drawing No: 09/540/01

Drawn By: AWR | Revision: A