

T.P. OFFICE COPY

14.07.10
10 0465/FULL

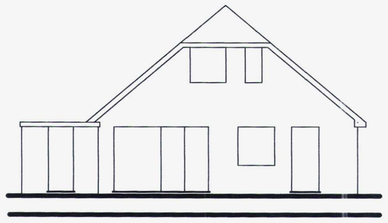

Existing Rear Elevation

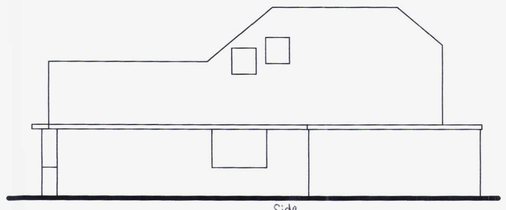


Existing ~~Front~~ Side Elevation




Existing Front Elevation




Existing Side Elevation

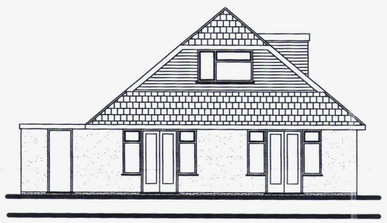


Proposed Rear Elevation

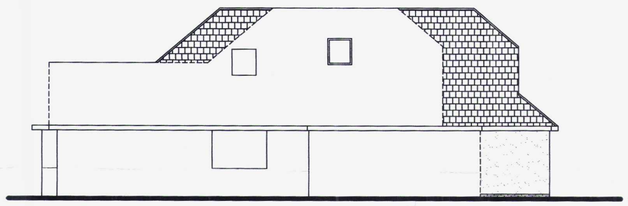


Proposed Front Elevation

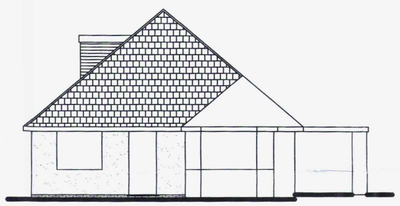

Proposed Front Elevation

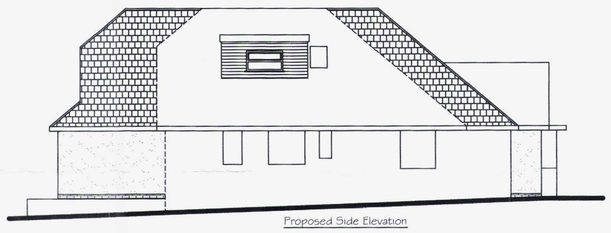

Proposed Side Elevation

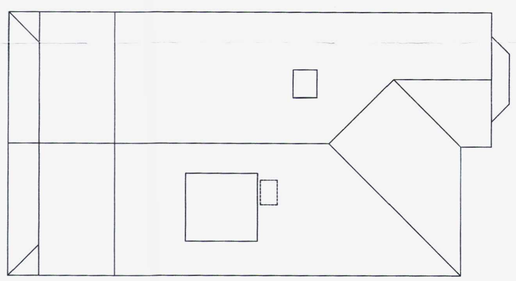

Proposed Roof Plan

WORTHING BOROUGH COUNCIL
16 AUG 2010
CONSENT GRANTED
SUBJECT TO CONDITIONS

Tony Rogers
Building Consultants
Address: 40 Dawn Crescent, Upper Beeding
West Sussex, BN44 3WH
Telephone: 01903 815225 Fax: 01903 815225

Rev.	Date:	Revision Description:

Client: Mr & Mrs Hudson

Address: 75 Hauling Rise
Worthing
West Sussex
BN

Project: Proposed rear extension and side dormer

Scale: 1:100

Date: Oct 2009

Drawing No: 09/540/02

Drawn By: AWR

Revision: