

East (Front) Elevation

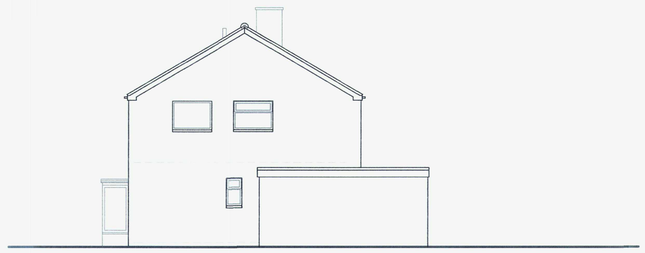

North Elevation



West (Rear) Elevation

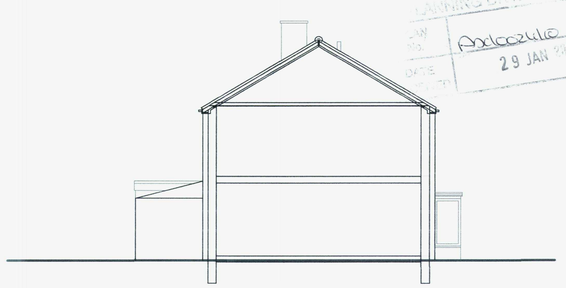

South Elevation

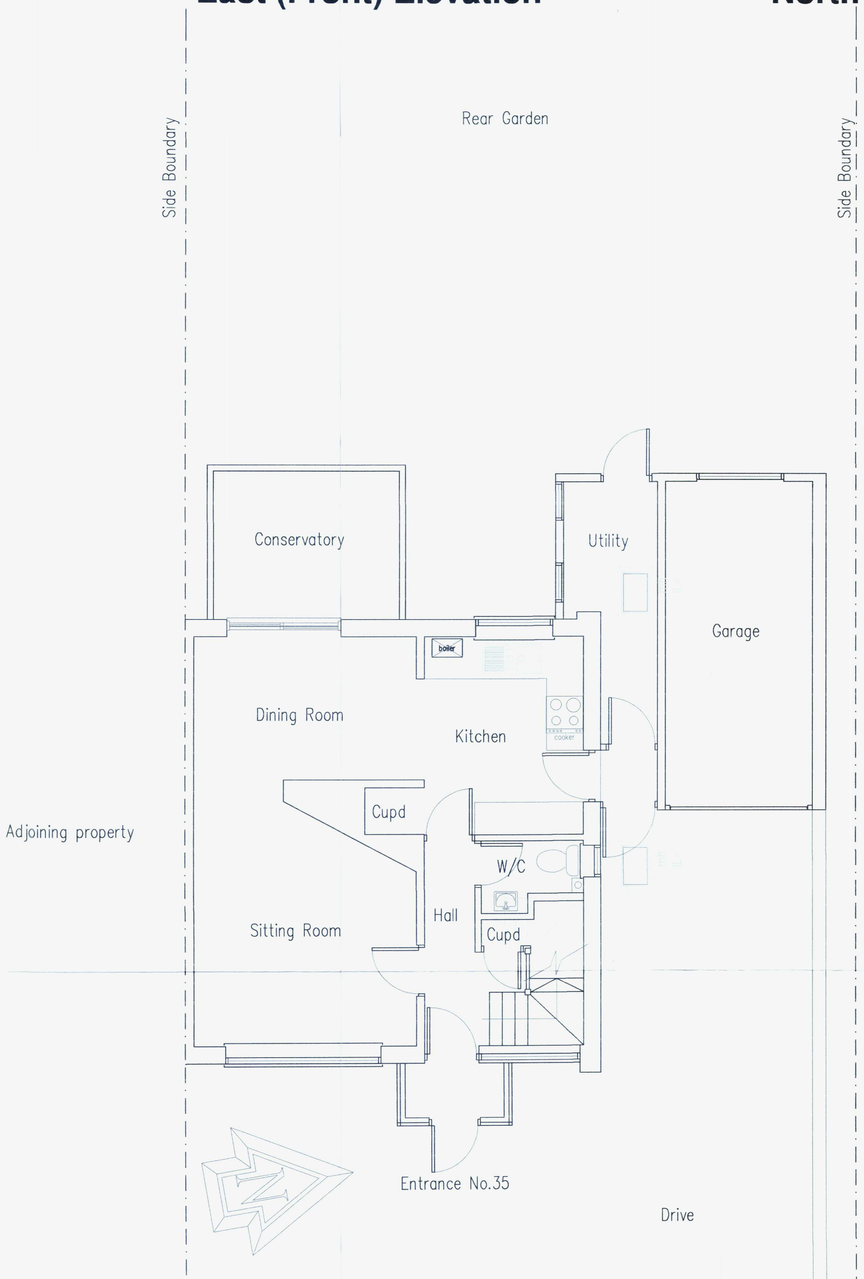

Ground Floor Plan

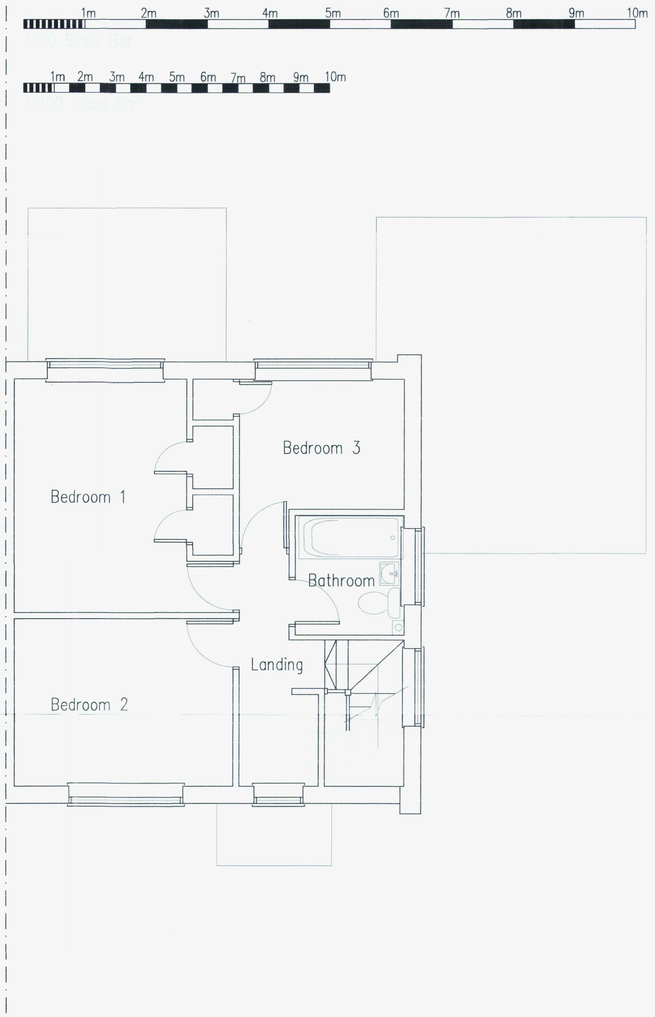

First Floor Plan

Project:
Proposed Two Storey Extension At:
35 Whitelot Way
Southwick
East Sussex
BN42 4YF

Drawing title:
Plans & Elevations As Existing

Client: Janice Tritton

Copyright of:
Architectural & Planning Services
15 West Street
Shoreham By Sea
West Sussex
BN43 5WF
bjw
01273 441009 (after 6pm)
07856899101
e-mail: benwhitby15@yahoo.co.uk

Scale: 1:100 1:50
Paper size: A1
Date: 18.1.2010
Drawn: BJW
Drg. No. 01
Rev'n

ADUR DISTRICT COUNCIL
PLANNING DIVISION
PLAN NO. ADC/0024/10
DATE RECEIVED 19/2/10
AMENDMENT
09 MAR 2010



East Elevation (Front)



North (Side) Elevation



West (Rear) Elevation

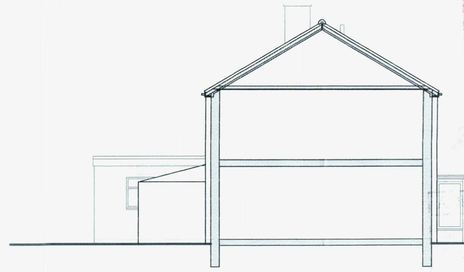

South (Side) Elevation



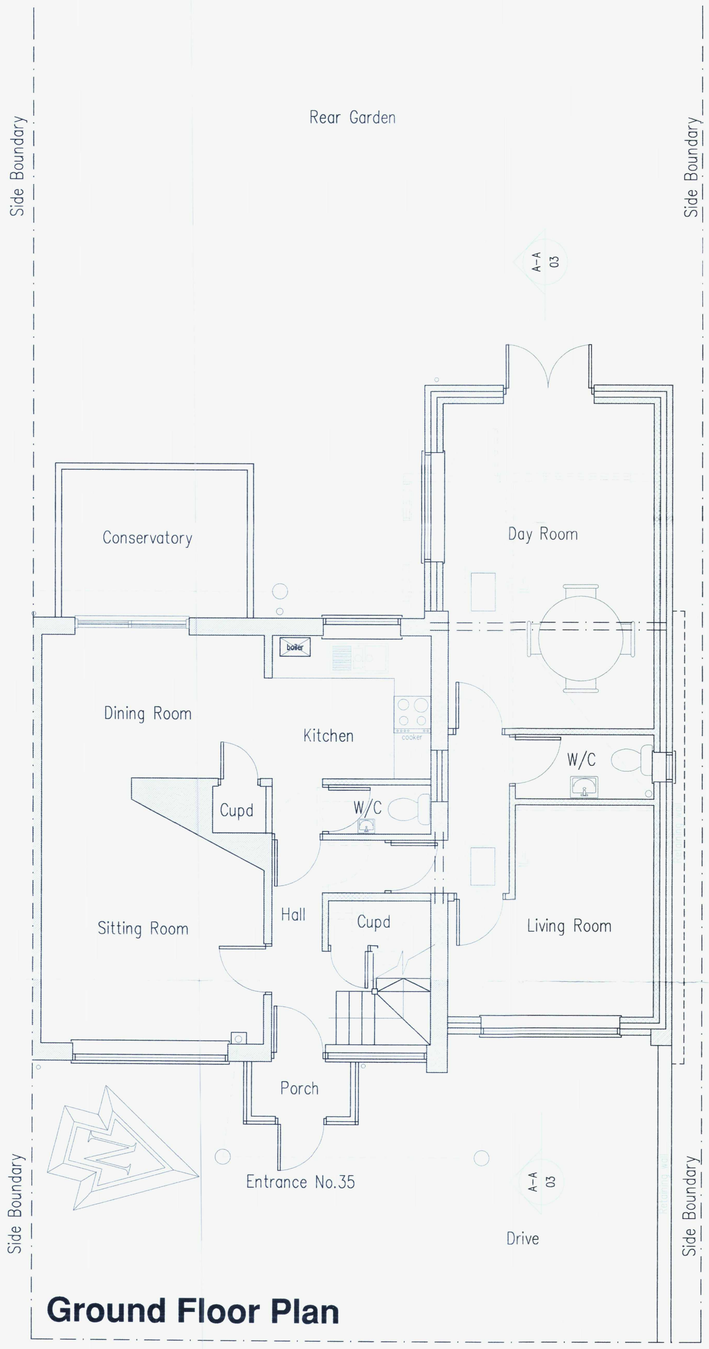

Ground Floor Plan

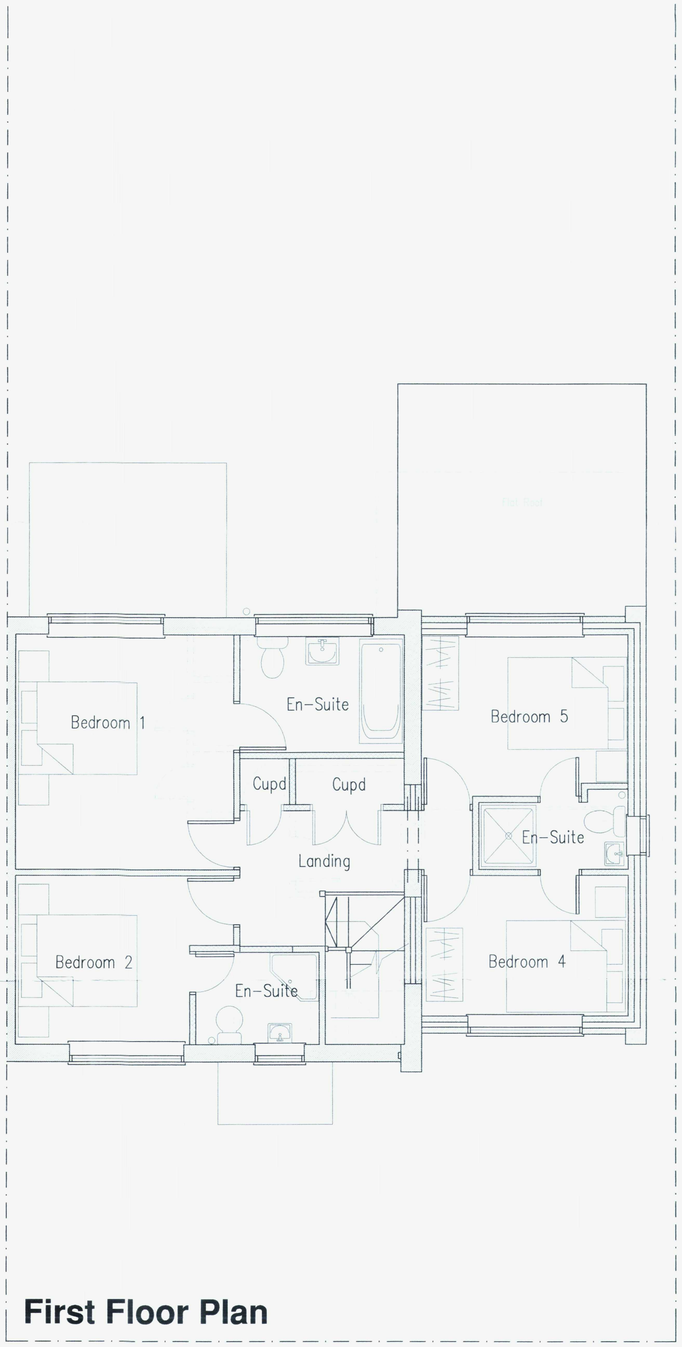

First Floor Plan

DO NOT SCALE FROM THIS DRAWING
DRAWING TO BE READ IN CONJUCTION WITH ALL OTHER ARCHITECT'S & STRUCTURAL ENGINEER'S CONTRACT DRAWINGS & SPECIFICATIONS.
ANY DISCREPANCIES MUST BE BROUGHT TO THE ATTENTION OF THE ARCHITECT IMMEDIATELY.
THE CONTRACTOR MUST VERIFY ALL DIMENSIONS BY SITE MEASUREMENT BEFORE ORDERING MATERIALS OR MANUFACTURING COMPONENTS.
SUBSTITUTE MATERIALS & PRODUCTS TO THOSE NAMED WILL BE ACCEPTABLE IF PROVEN TO BE OF EQUAL OR HIGHER PERFORMANCE AND NOT IN CONFLICT WITH OTHER ELEMENTS.

Services Key

- Denotes pull cord
- Denotes light switch (2 way)
- Denotes light switch (timer)
- Denotes telephone
- Denotes television aerial points
- Denotes double socket
- Denotes double socket (fire rating)
- Denotes cooker point
- Denotes spur
- Denotes shaver socket incorporating light
- Denotes external water tap
- Denotes wall light
- Denotes ceiling rose
- Denotes spotlight
- Denotes fluorescent tube
- Denotes radiator
- Denotes PIR detector
- Denotes extractor fan
- Denotes smoke detector
- Denotes heat detector
- Denotes meter

A 19.2.10 Amended to Planners comments

Project:
Proposed Two Storey Side Extension At:
35 Whitelot Way
Southwick
East Sussex
BN42 4YF

Drawing title:
Plans & Elevations As Proposed

Client: Janice Tritton

Copyright of:
Architectural & Planning Services
15 West Street
Shoreham By Sea
West Sussex
BN43 5WF
bjw
01273 441009 (after 6pm)
07856899101
e-mail: benwhitby15@yahoo.co.uk

Scale: 1:100 1:50	Paper size A1
Date: 18.1.2010	Drawn: BJW
Drg. No. 02	Rev'n A

Note: All dimensions to be checked on site.