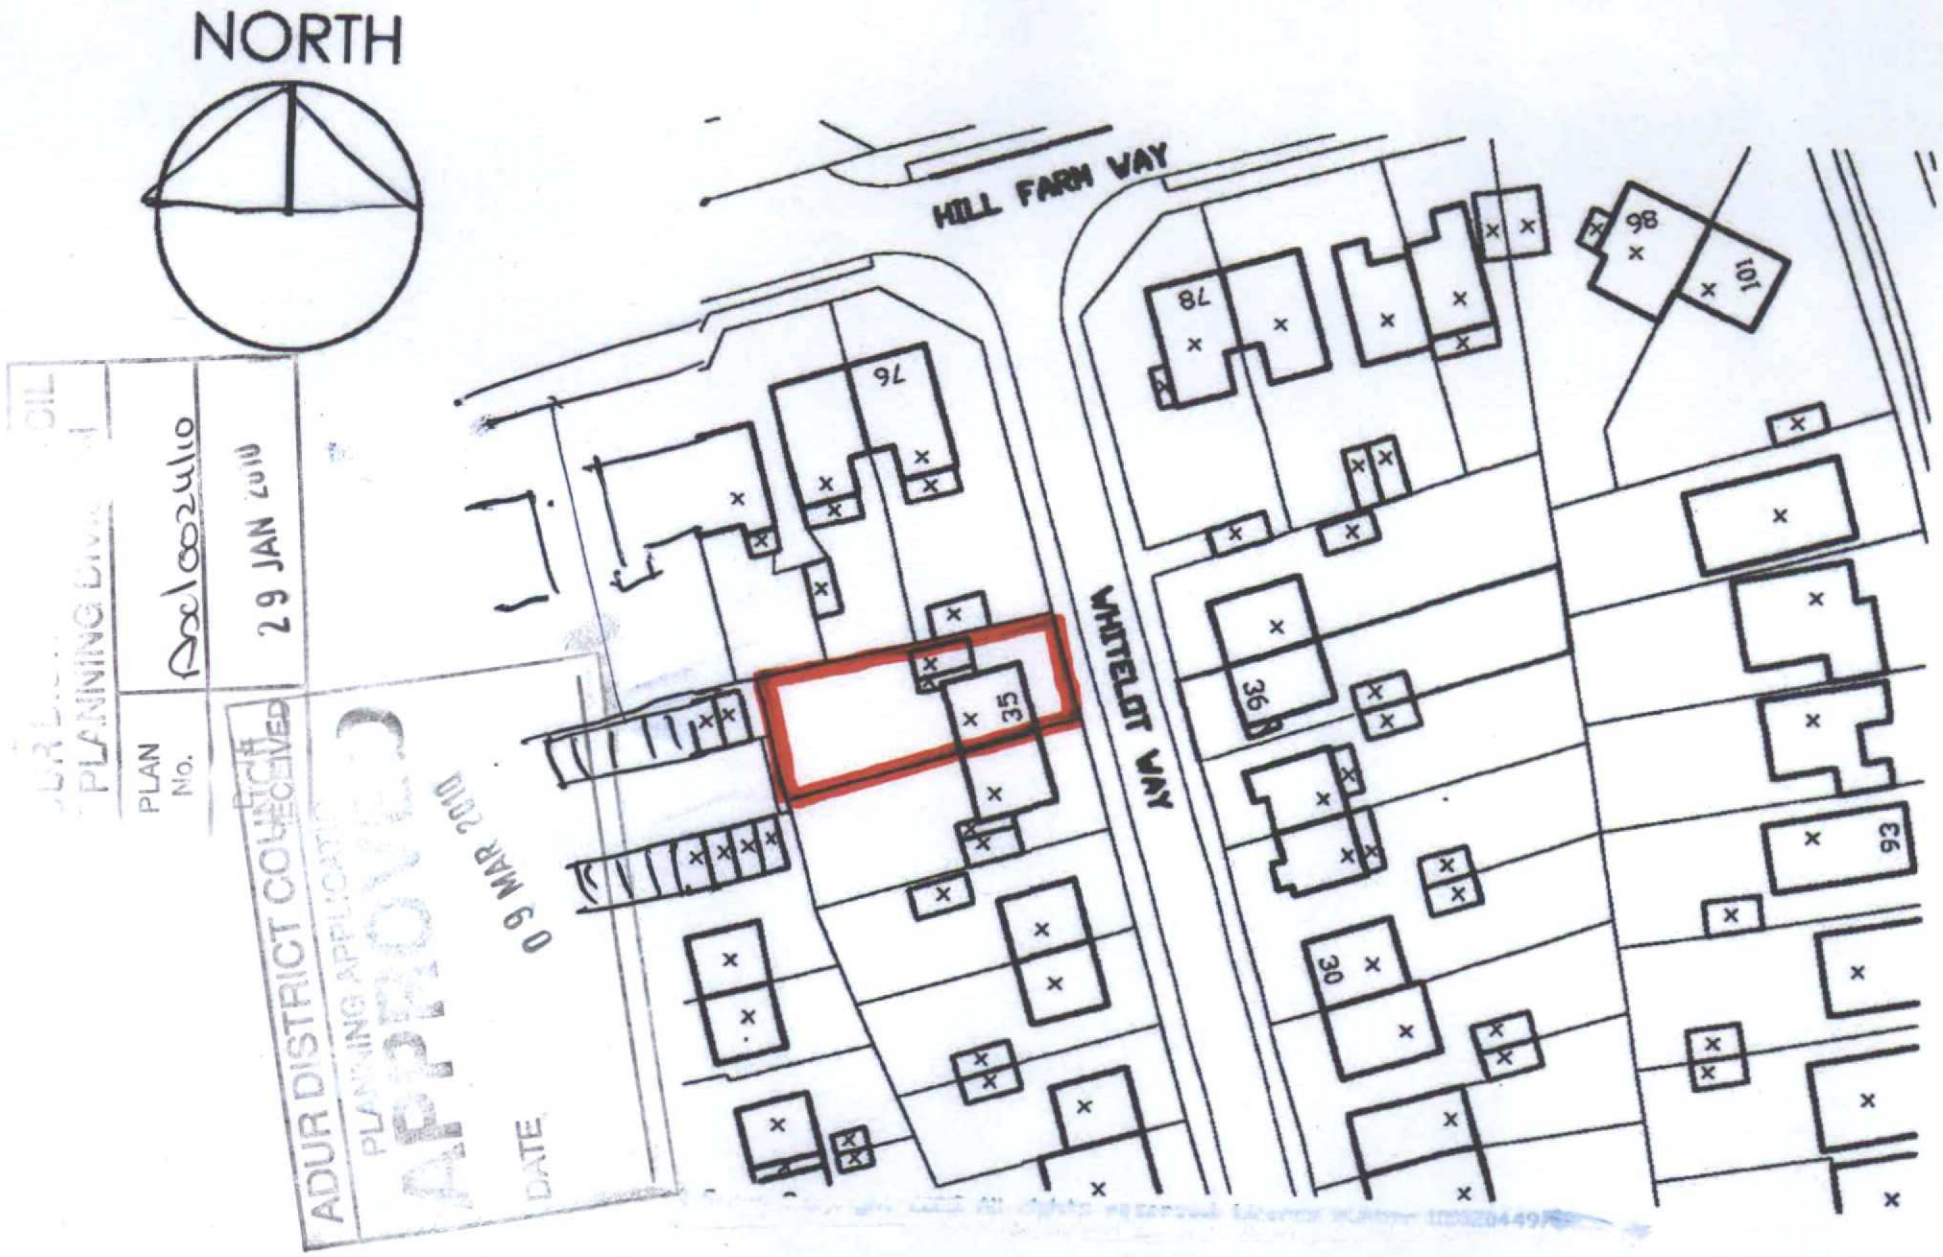

location plan 1:1250

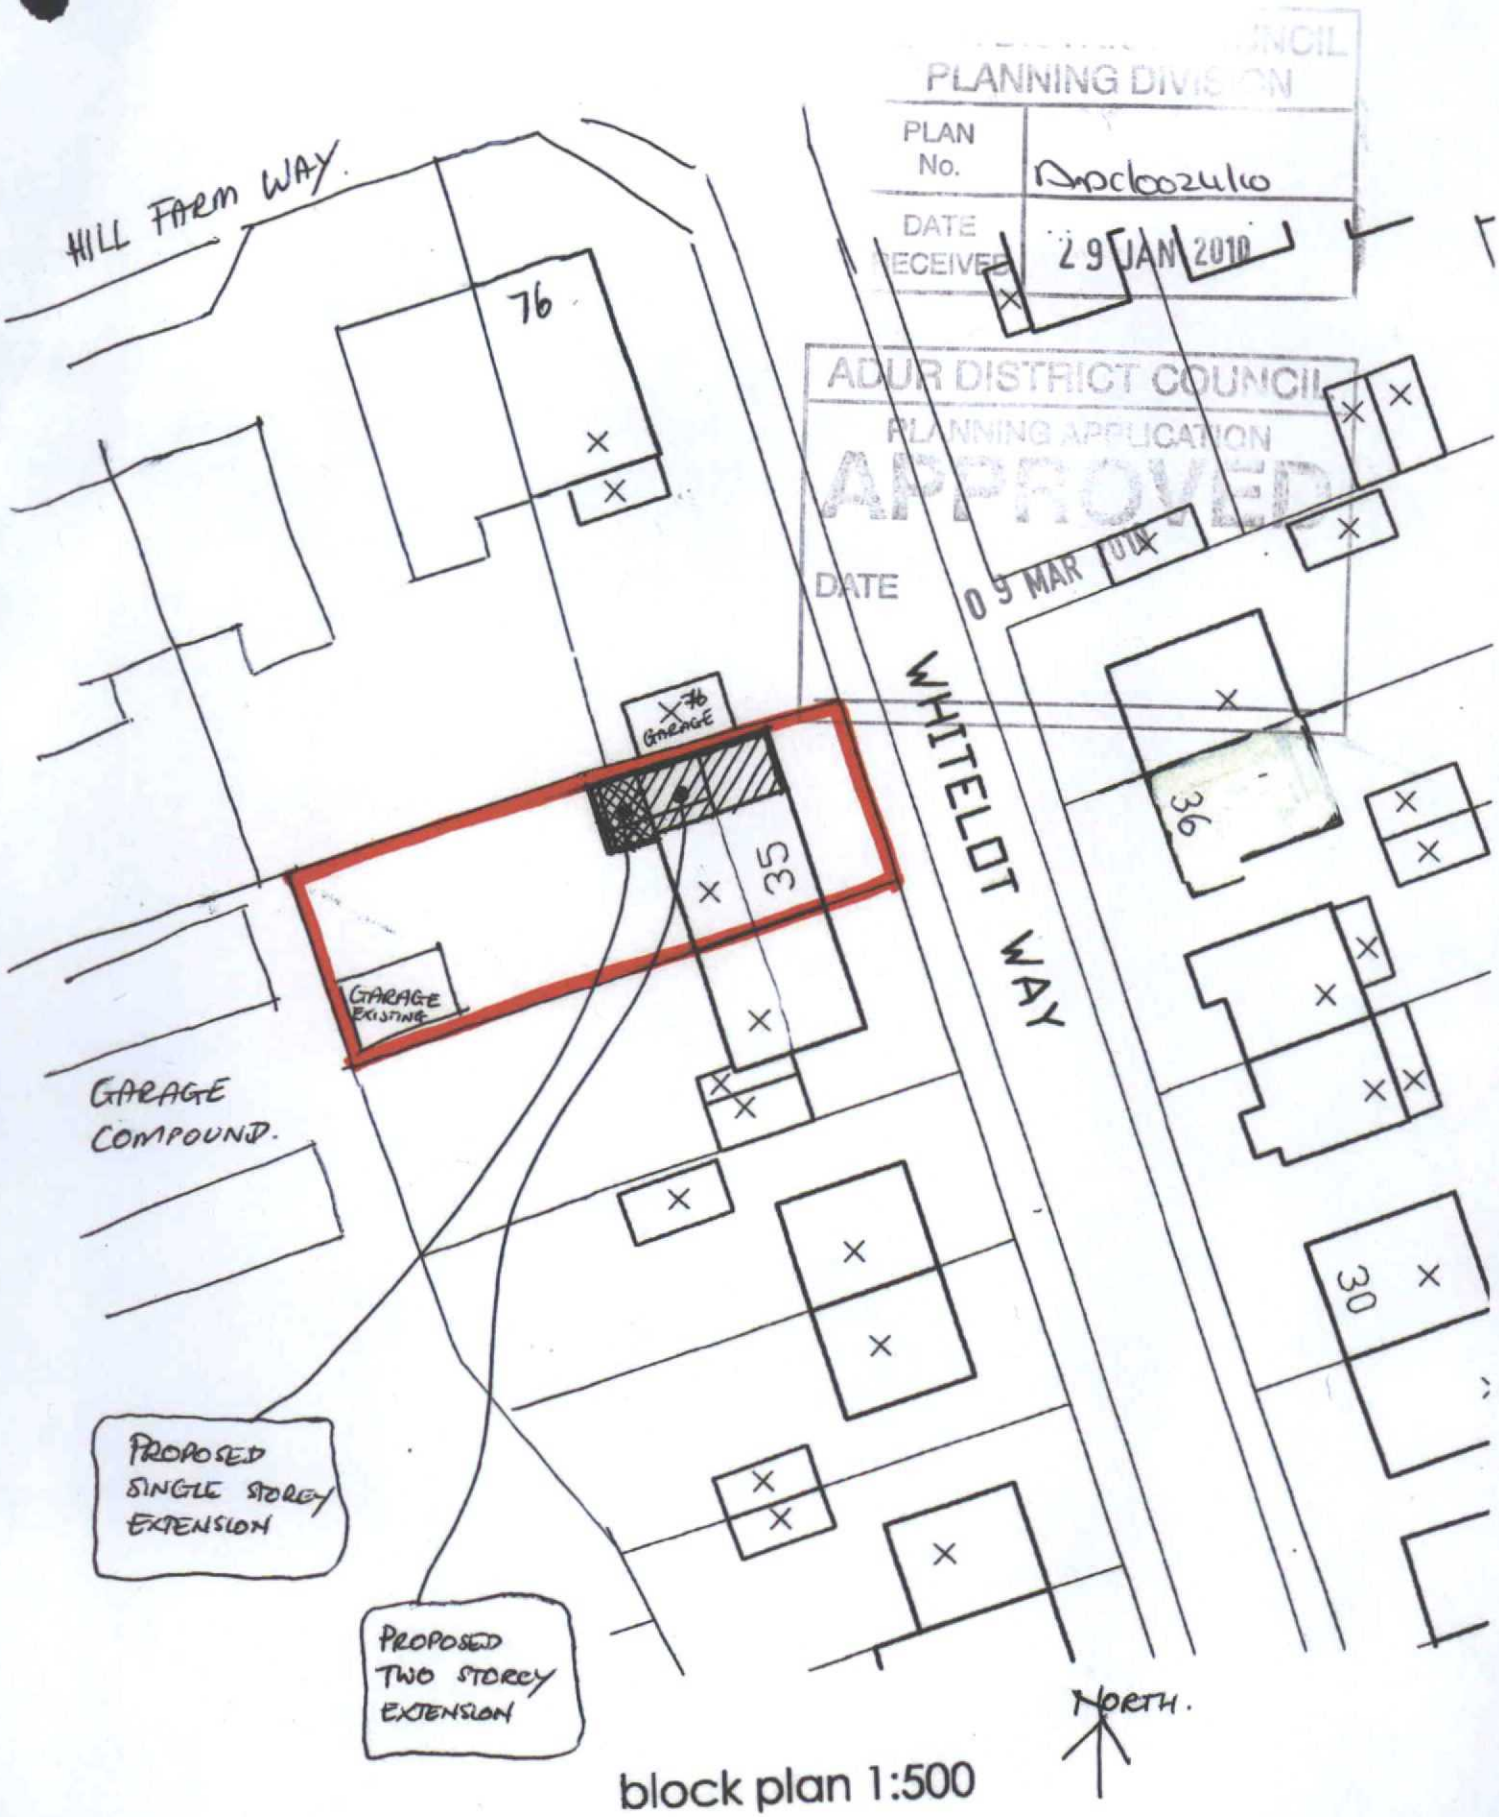

block plan 1:500