REVISION

ADUR DISTRICT COUNCIL
PLANNING DIVISION
Ack | 0457/a
RECEIVED 28 NOV 2006

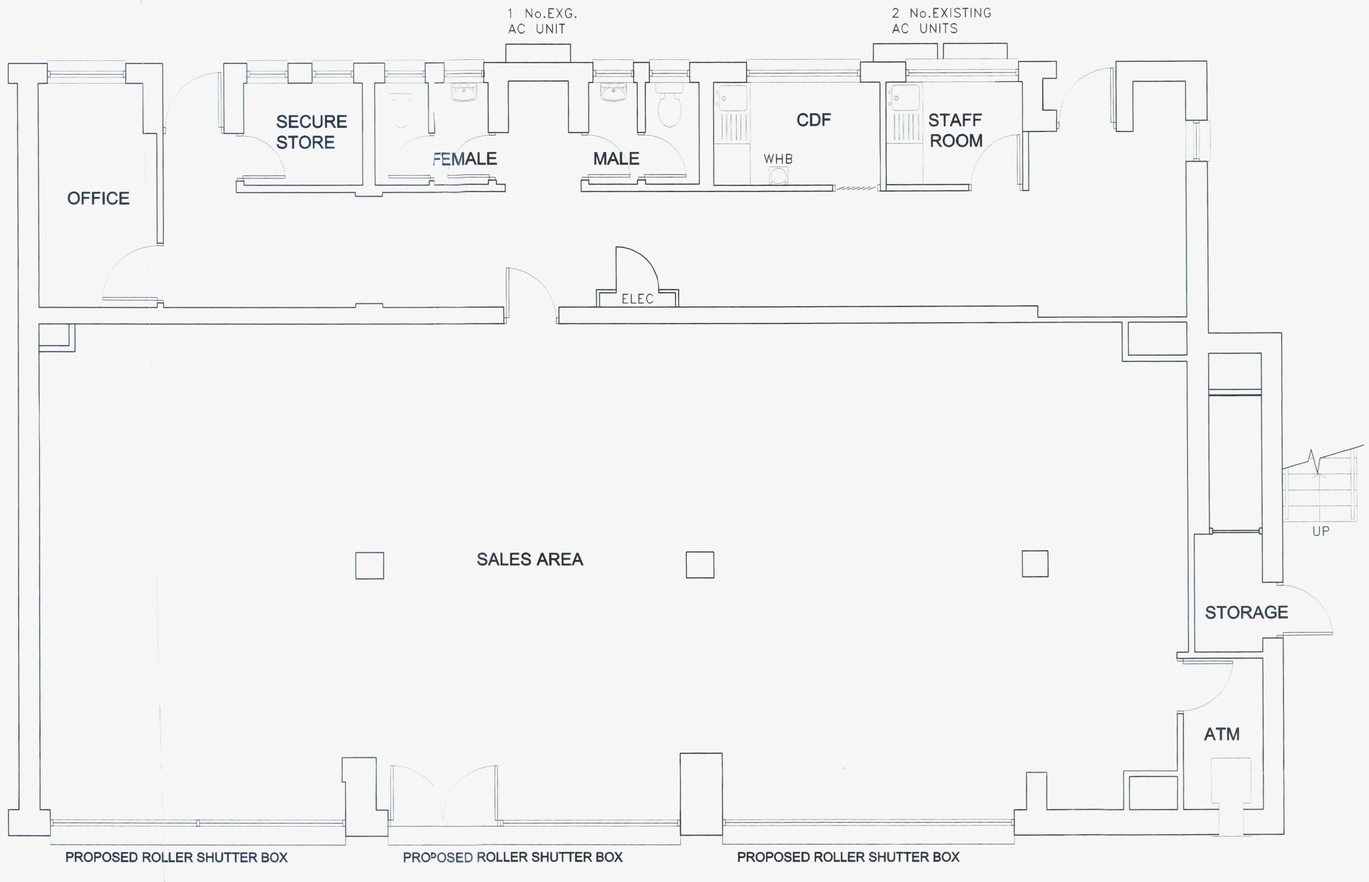

PROPOSED PLAN

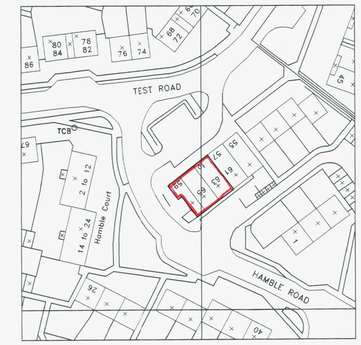

LOCATION PLAN 1:1250

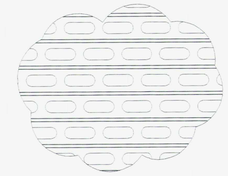

SHUTTER DETAIL
@ 1:10

MONARCH PUNCHED LATHE ROLLING SHUTTER. CONSTRUCTED FROM 75 x 0.9 THICK GALVANISED STEEL INTERLOCKING CURVED LATH, PUNCHED SECTIONS APPROXIMATELY AS SHOWN ON DETAIL.

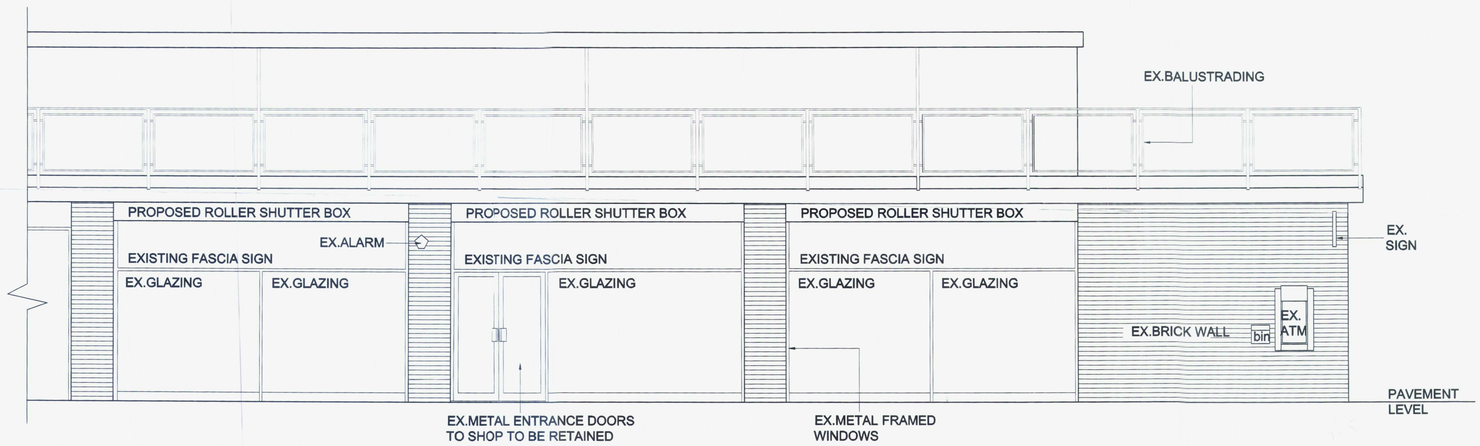

PROPOSED MAIN ENTRANCE ELEVATION

Wellsfield Associates
80 High Street,
Hadleigh,
Essex.
SS7 2PB
Tel: 01702 551123
Fax: 01702 558530
wellsfield@aol.com

project
PROPOSED CWS SUPERMARKET
59 TEST ROAD
SOMPTING
WEST SUSSEX
BN15 0EN
PROPOSED ELEVATIONS

date	drawn
NOV 06	CJJ

scale	drg no.
1:50, 1:10, 1:1250	1122.01