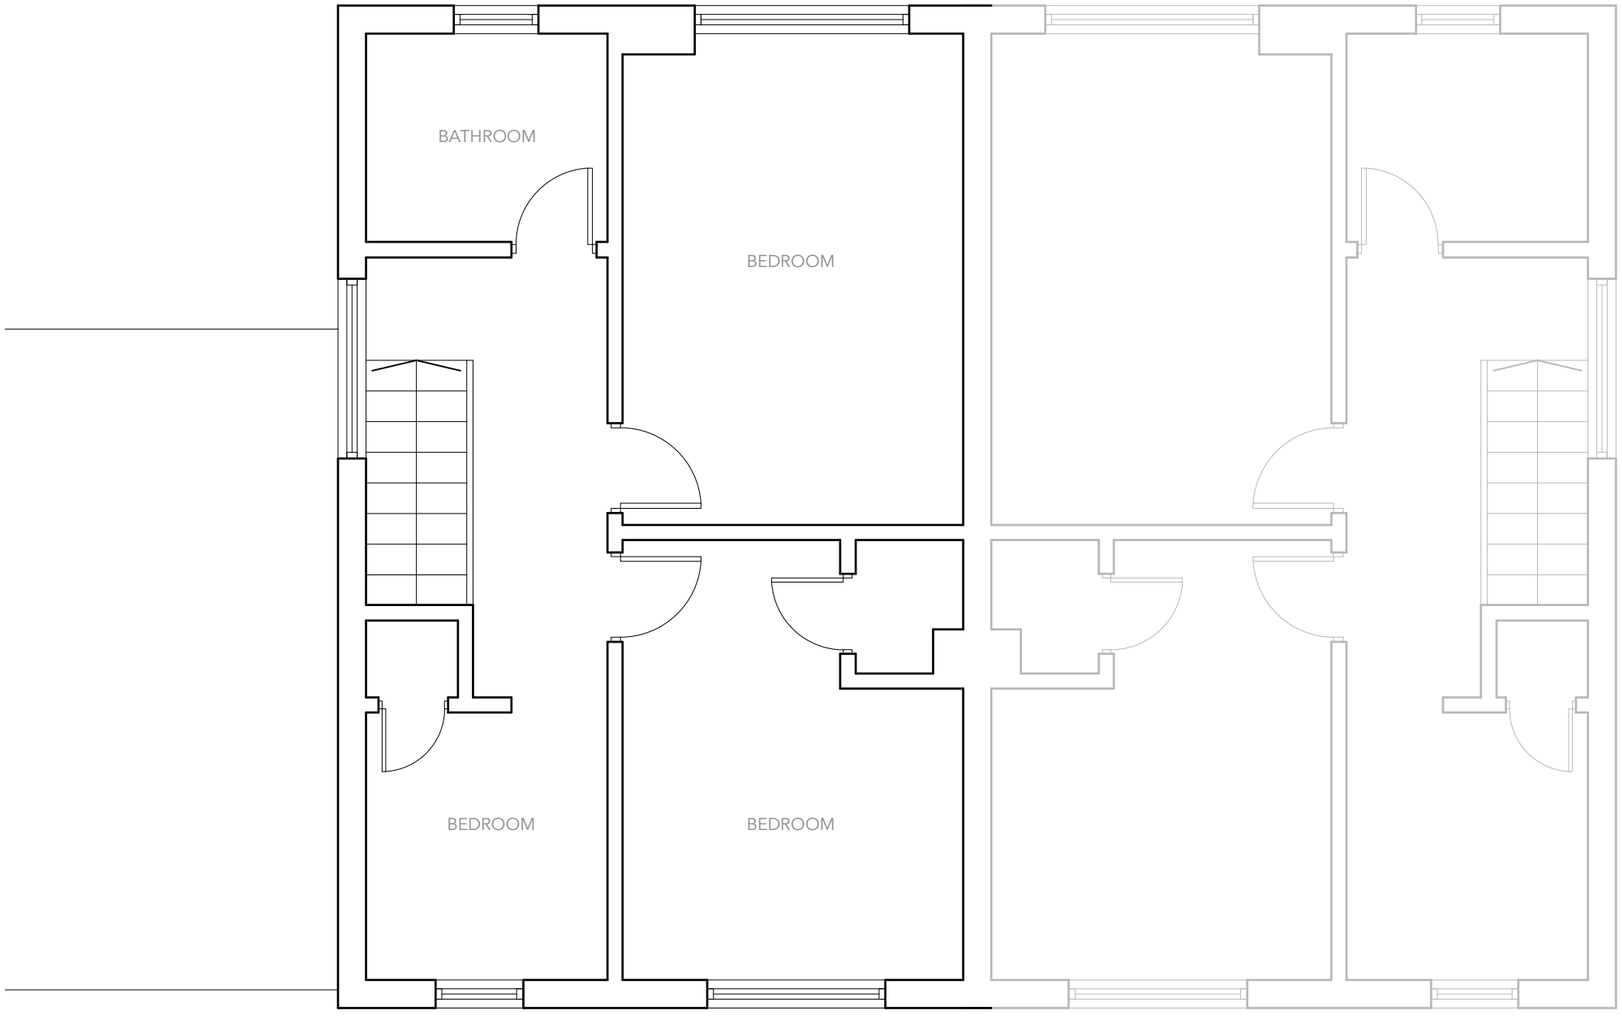

1 FIRST FLOOR PLAN
EXISTING

0 1 2 3 4 5 6 7 8 9 10

N

DO NOT scale from this drawing. DO NOT use any information without checking on site.
DO NOT use any of the building areas indicated for valuation, purchase, sale or any legally binding contract unless explicitly authorised. DO NOT reproduce any part of this drawing without prior written consent.
CHECK this drawing in the latest revision.
The drawings are copyright.

© Feral Studio Architecture 2023

feral studio

6 THYME CRESCENT
SHOREHAM

EXISTING FIRST FLOOR PLAN

UPPER WAEN
KERRY
POWYS
07769746939
feralstudioarchitecture
@gmail.com

1:50@A3

MARCH 2023

DRAWING NUMBER
23-94-03

CLIENT
BECKY + JOSH

REVISION
A - NOTES ADDED