ADUR DISTRICT COUNCIL
PLANNING DIVISION
PLAN NO A02/404/07
DATE RECEIVED 24/08/07

AMENDMENT

ADUR DISTRICT COUNCIL
PLANNING DIVISION
APPROVED
DATE 29 AUG 2007

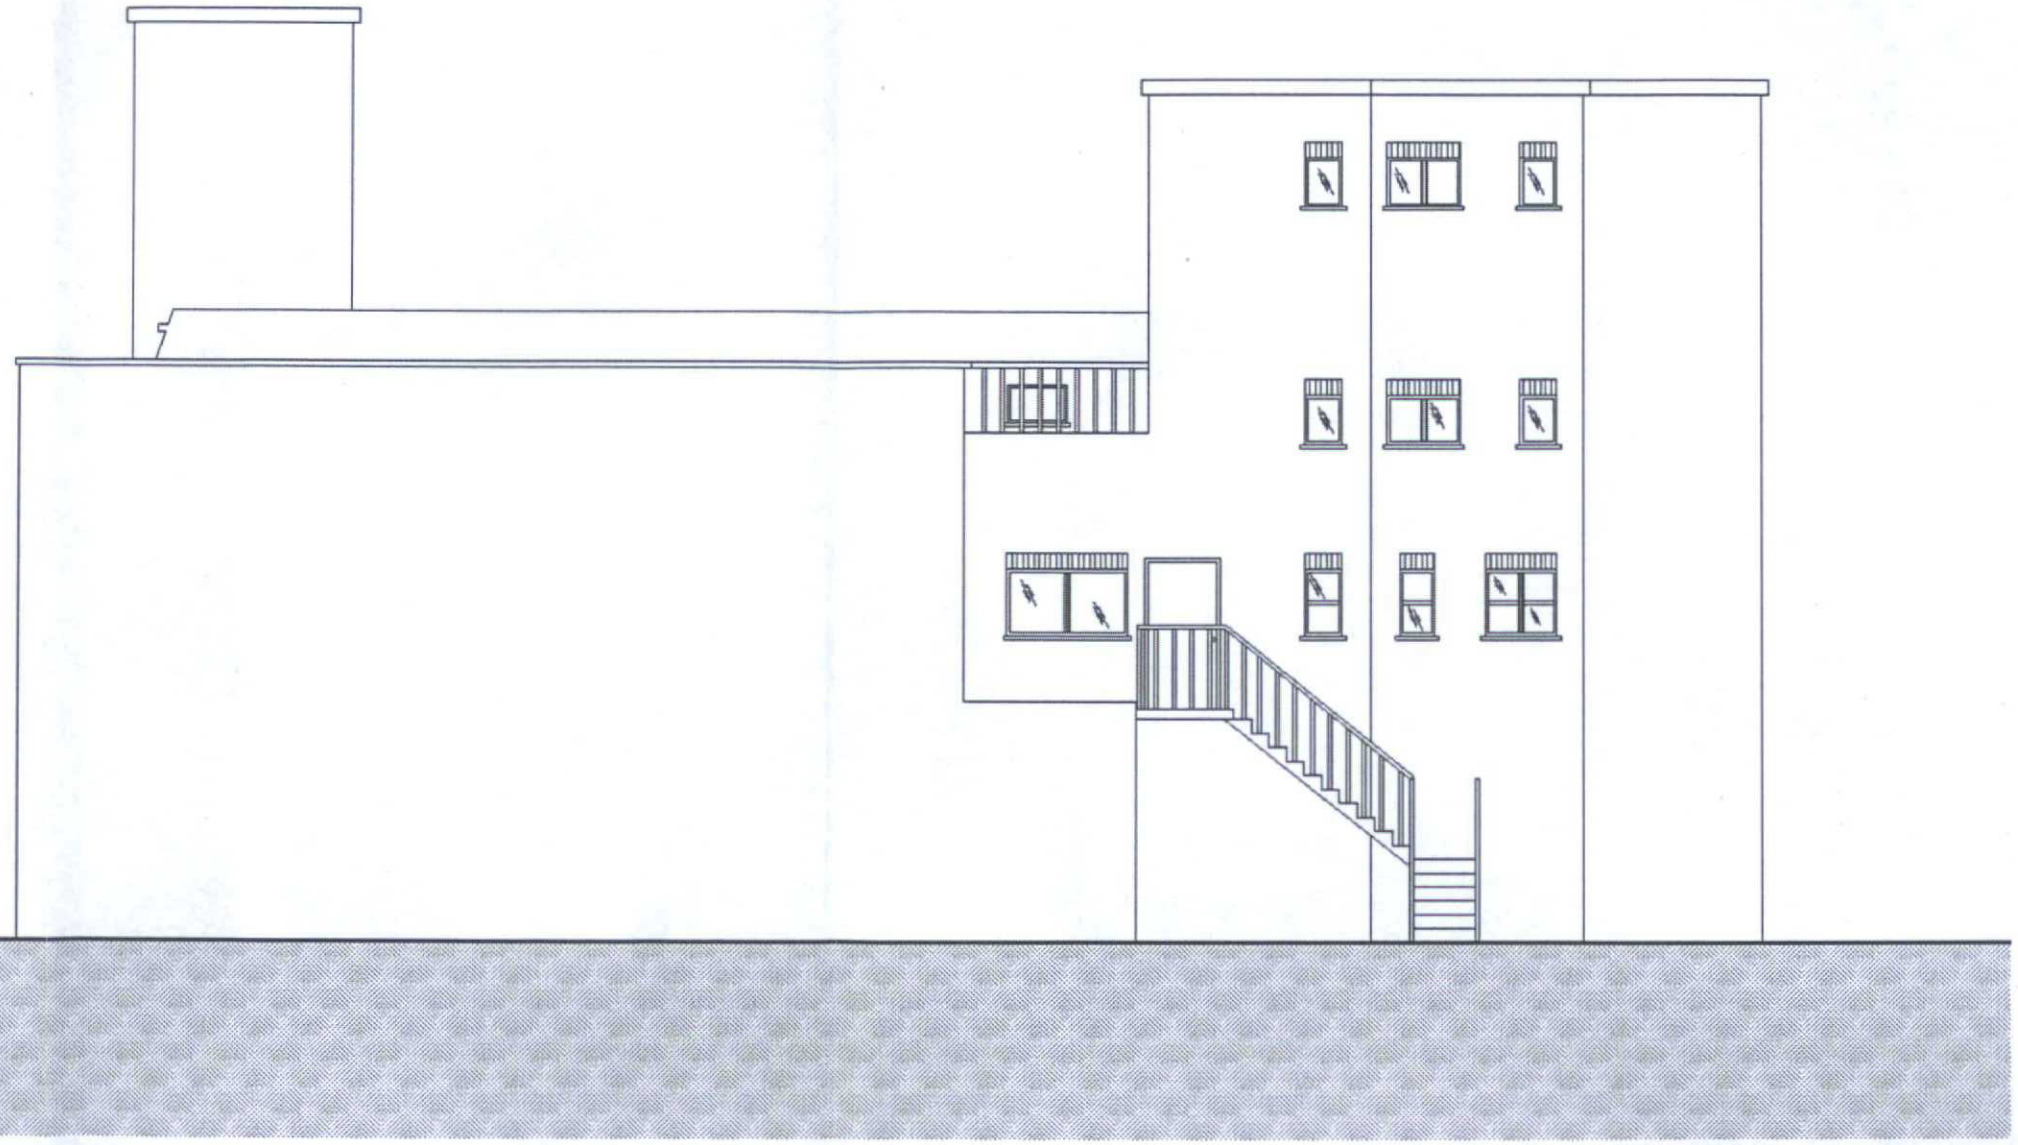

Rev A. 23.08.07
Amendment to drawing names

Arch-i-texts
UK Ltd.
Architectural Imaging Project Management & Design Consultants
17 Wardegrave Road, London, W6 0QA
Telephone : 0737 367 8 189

Project: Luxor Building
Station Parade
South Street
Client: BN15 8AA

Drawing: PROPOSED
North Elevation

Date: MAY 2007
Scale: 1:100 @ A3
Drawn:

0701D / Drwg / EP /11A

PROPOSED North Elevation