
ADUR DISTRICT COUNCIL
PLANNING DIVISION

PLAN NO	A/0040/07
DATE RECEIVED	24/08/07

AMENDMENT

ADUR DISTRICT COUNCIL
PLANNING APPLICATIONS
APPROVED
DATE 29 AUG 2007

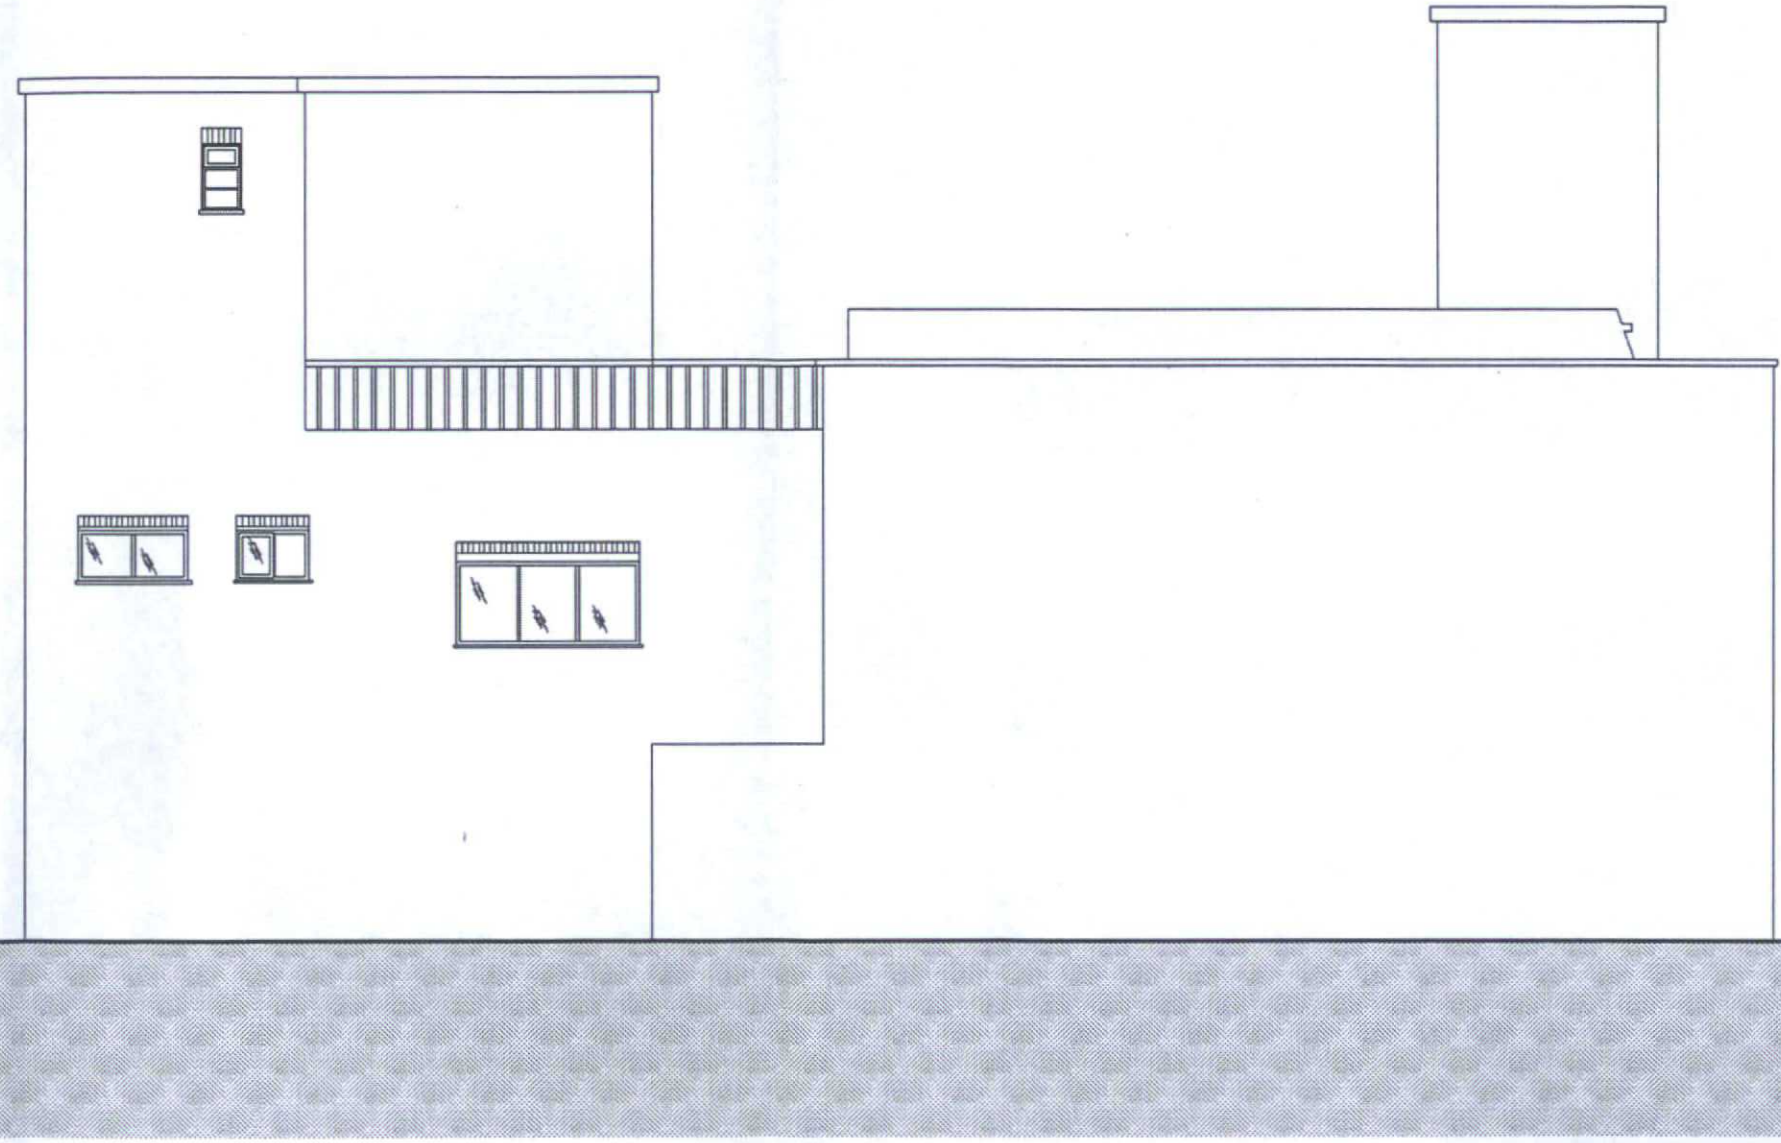

EXISTING South Elevation
(with Application for Second Floor ref: ADC\0240\07 detail included)

Rev A. 23.08.07
Amendment to drawing names

Arch-i-texts
UK Ltd.
Architects, Building, Property Management & Design Consultants
17 Waterpipe Road, London, N9 9QA
Telephone : 0797 667 4 169

Project:
Luxor Building
Station Parade
South Street
Client: BN15 8AA

Drawing:
EXISTING
South Elevation

Date: MAY 2007
Scale: 1:100 @ A3
Drawn:

0701D \ Drwg \ EP \ 12A