ADUR DISTRICT COUNCIL
PLANNING DIVISION
PLAN NO A22/404/07
DATE RECEIVED 24/08/07

AMENDMEN

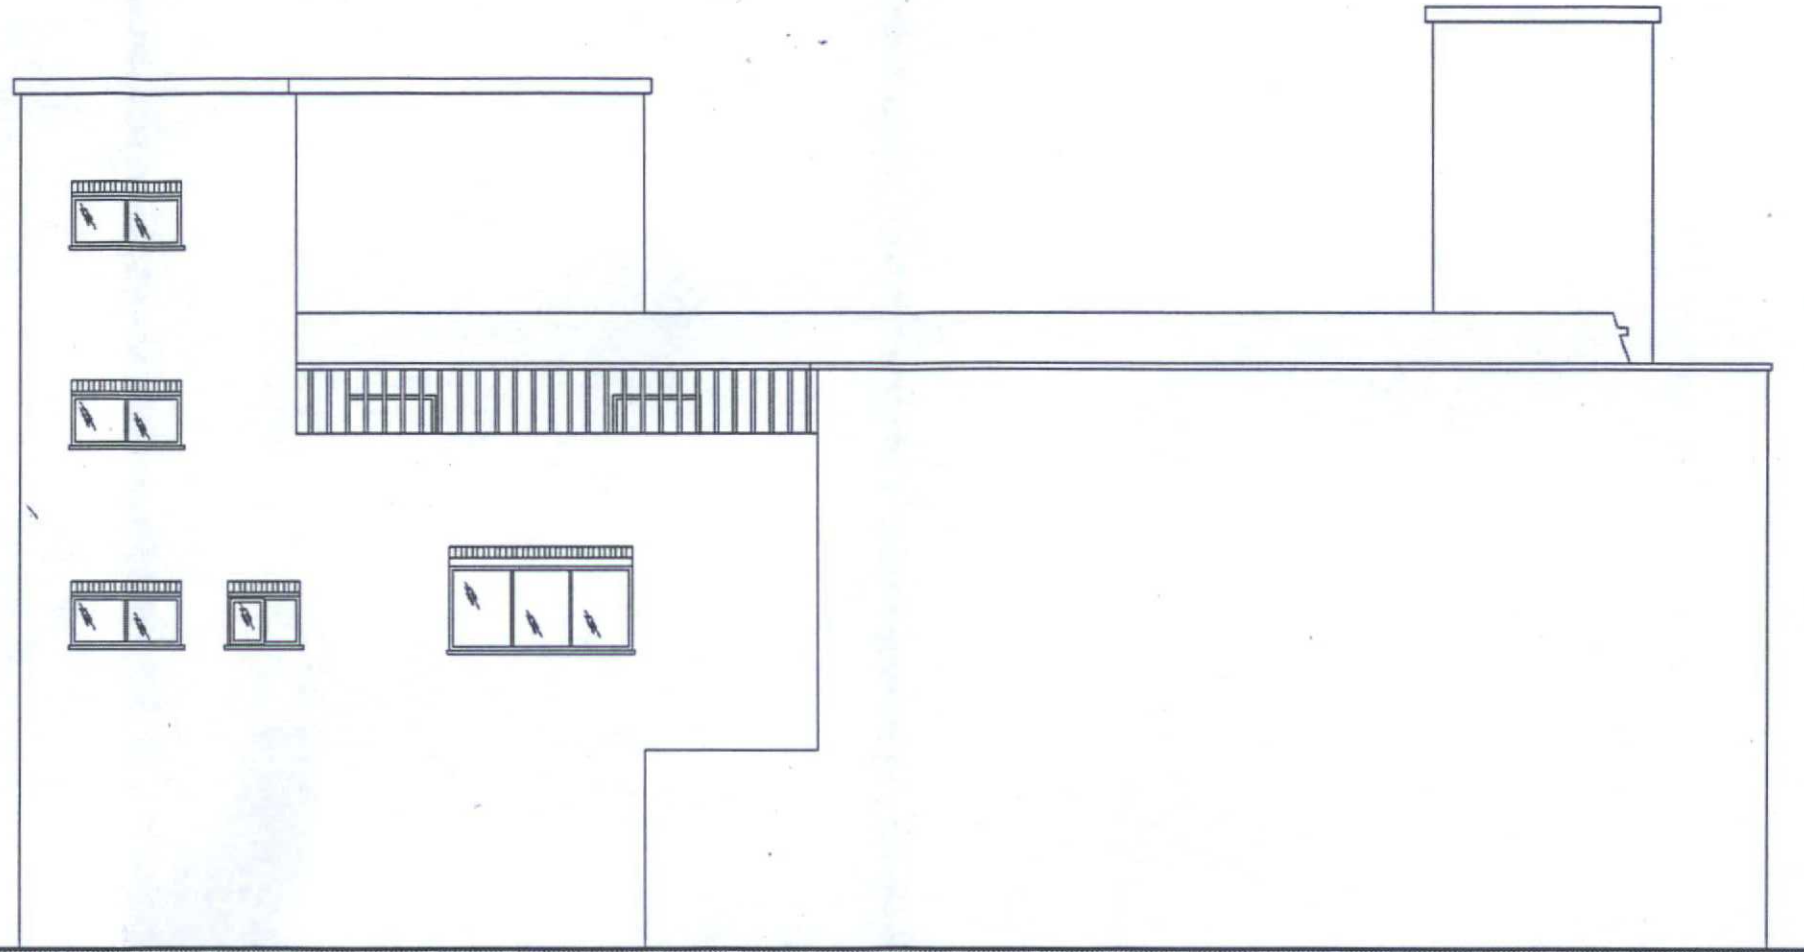

ADUR DISTRICT COUNCIL
PLANNING APPLICATION
APPROVED
DATE 29 AUG 2007

Rev A. 23.08.07
Amendment to drawing names

Arch-i-texts
UK Ltd.
Architecture, Design, Project Management & Design Consultants
17 Waldegrave Road, London, N8 9QA
Telephone: 0787 567 6199

Project: Luxor Building
Station Parade
South Street
BN15 8AA

Client:

Drawing: PROPOSED
South Elevation

Date: MAY 2007
Scale: 1:100 @ A3
Drawn:

0701D / Drwg / EP /13A

PROPOSED South Elevation