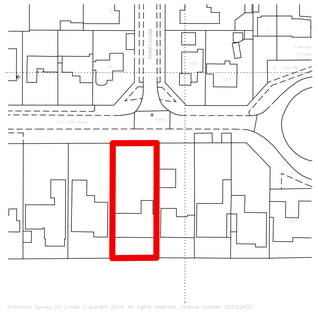

1 Location Plan 1:1250

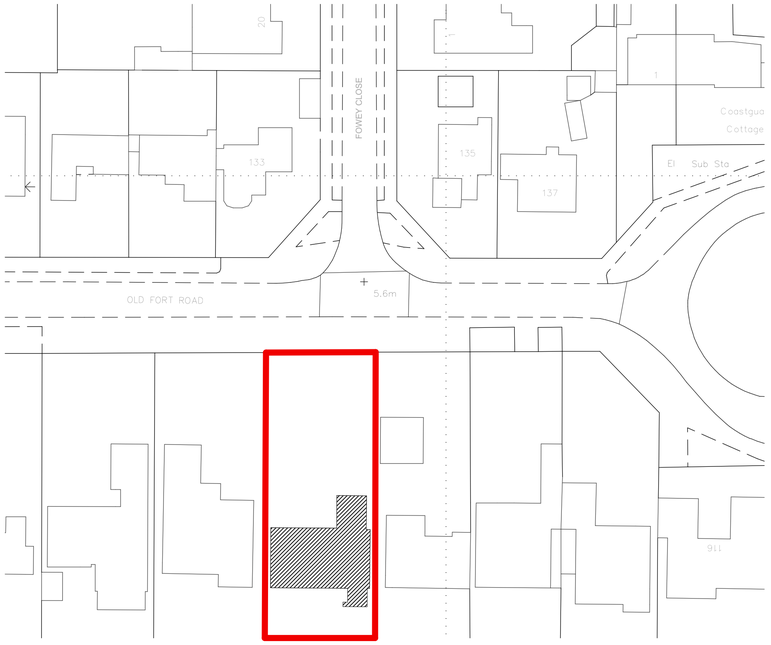

3 Site Plan 1:500

*No increase on existing footprint



2 Front Elevation 1:1

4 Rear Elevation 1:1

Notes

Do not scale off this drawing except for planning purposes

Check all dimensions on site before any work commences

All goods, materials and workmanship must conform to current building regulations, british standards and codes of practice.

Copyright of this drawing is to be retained by Ecotecture Ltd and must not be reproduced without written consent from the practice.

Drawing to be printed A1

N

1:500

RevID	Issued By	Issue Date	Layout Comment

ecotecture
ecological design

01444 416745 info@ecotecture.co.uk
www.ecotecture.co.uk

31 Sussex Road Haywards Heath
West Sussex RH16 4DZ

Client: Jackie Verrall

Address: 108 Old Fort Road
Shoreham-by-Sea
BN43 5HB

Description: Visuals, Site Plan + Location Plan

Scale: 1:500 1:1250 Date: 27/02/19
Drawn: SL Checked: GMC

Drawing No: 101 Project No. 629