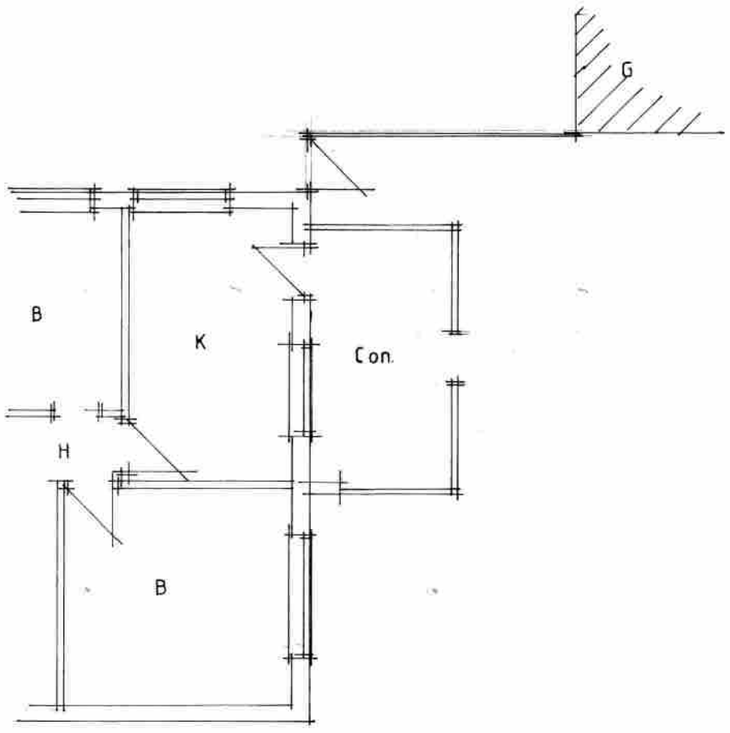

Extg plan 1:100

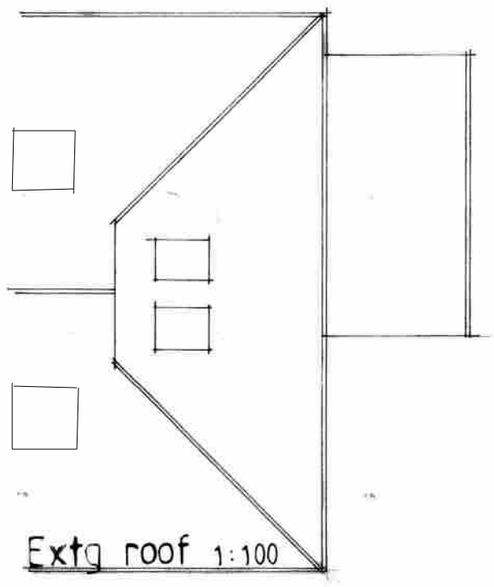

Extg roof 1:100

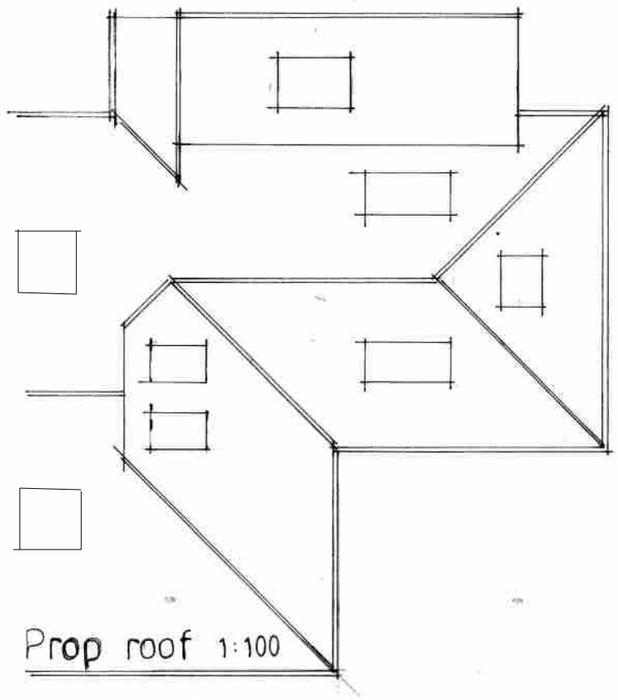

Prop roof 1:100

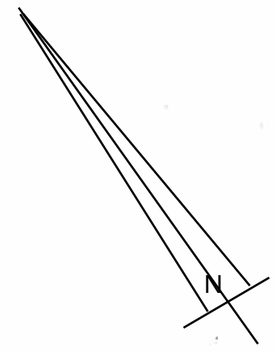

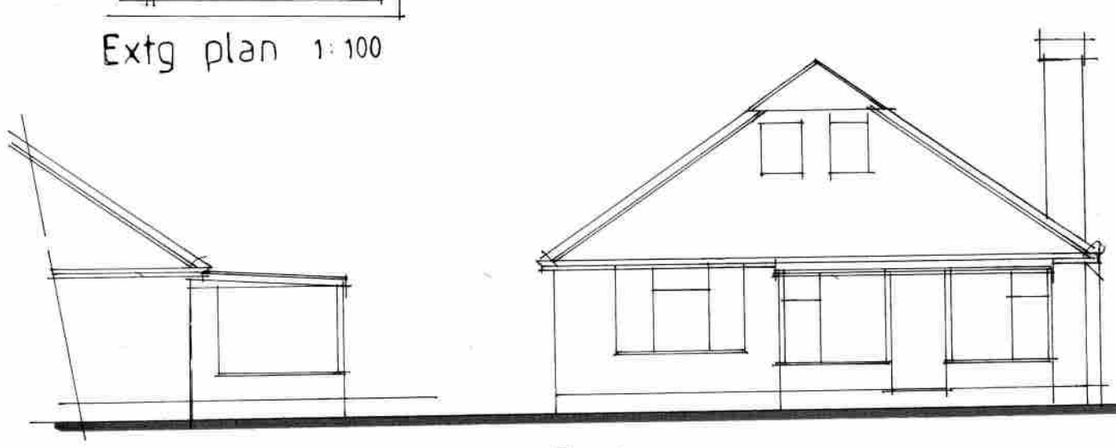

Existing South 1:100

East

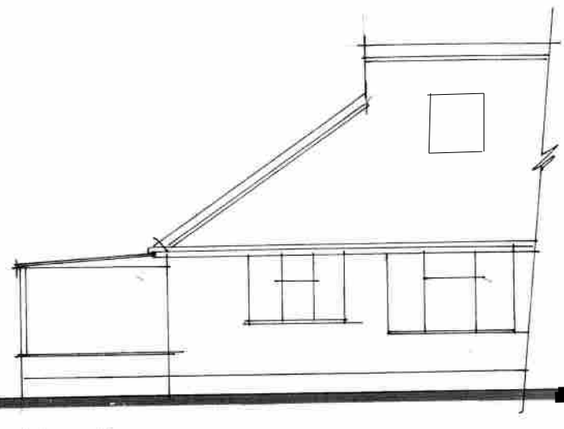

North

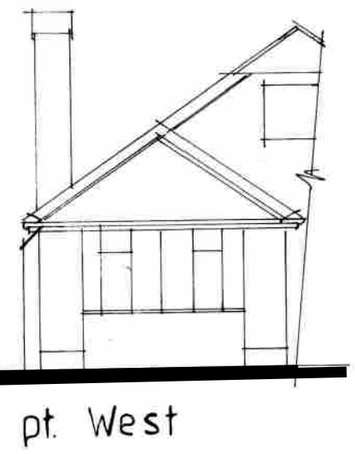

pt. West

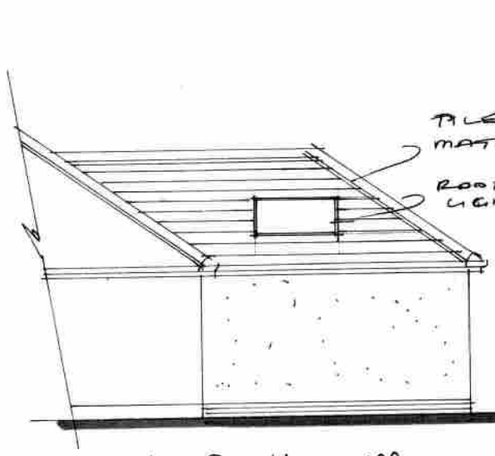

Proposed South 1:100



East

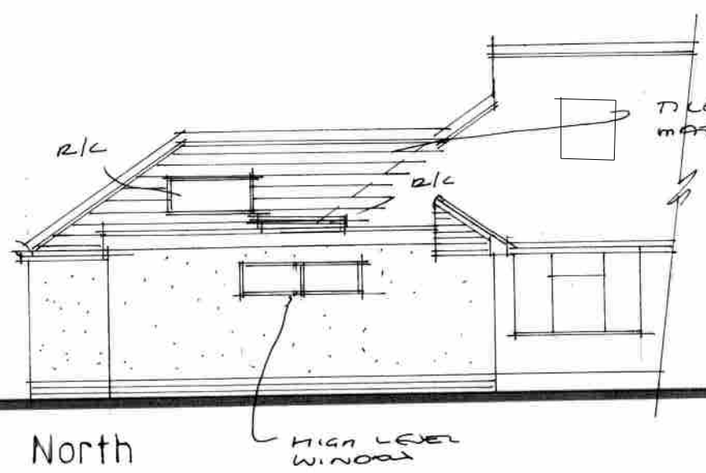

North

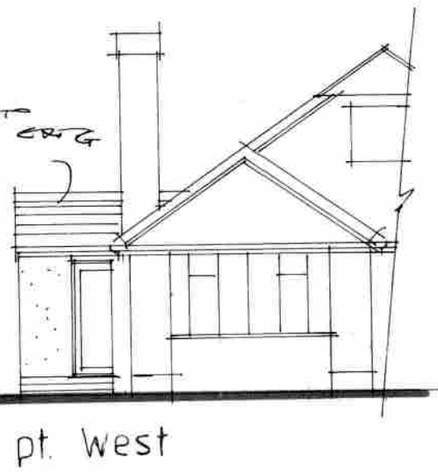

pt. West

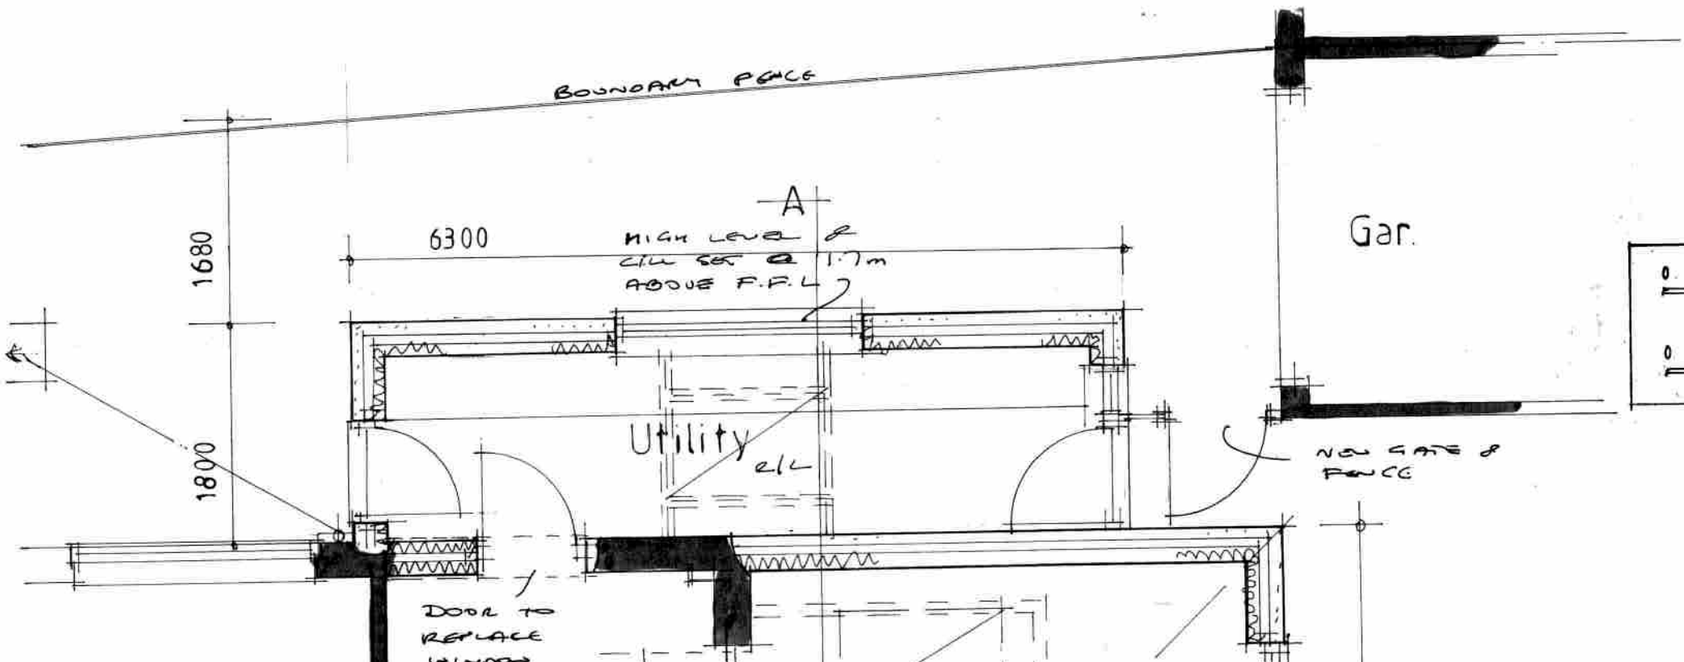

Plan 1:50

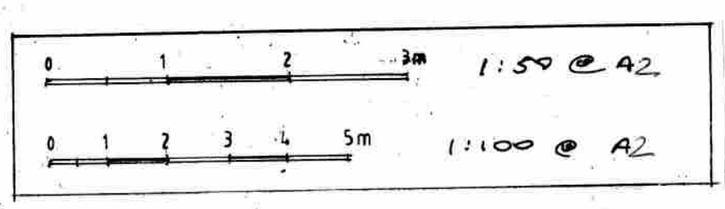

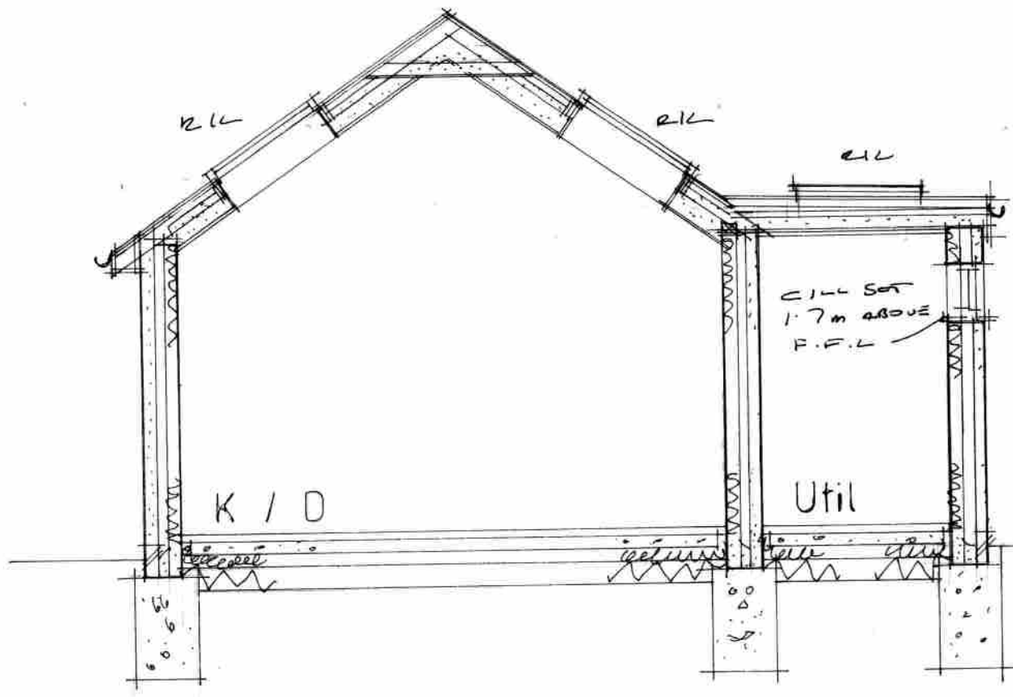

Section AA 1:50

AJ SALTER & SON
Architectural Technicians
and Surveyors
50 WINDSOR ROAD, WORTHING,
WEST SUSSEX, BN11 2LY
Tel/Fax (01903 209496)
E-mail: ajsalterandson@hotmail.com

C			
B			
A			
Client	Mr & Mrs Tugwell		
Address	12 Frobisher Way : Worthing		
Drawing	EXTENSION AND ALTERATION		No. 4023 : 1
Scale	1:50 1:100	Drawn B	Date DEC '23