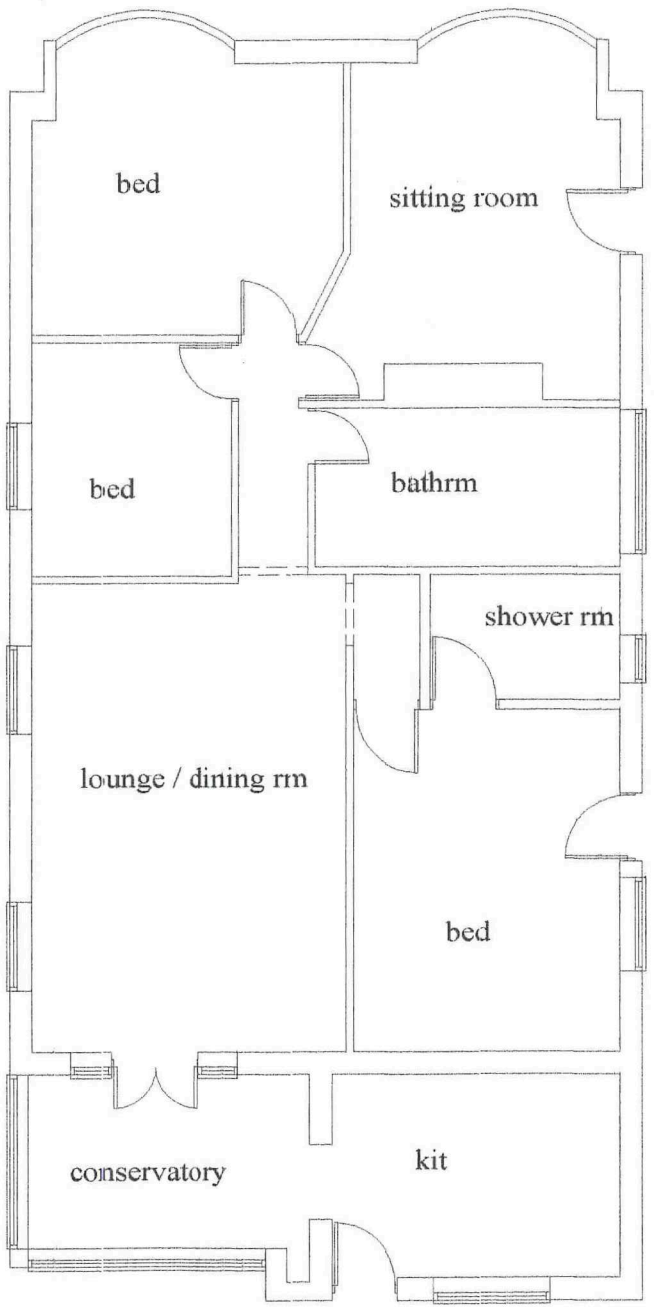

ground floor layout - existing

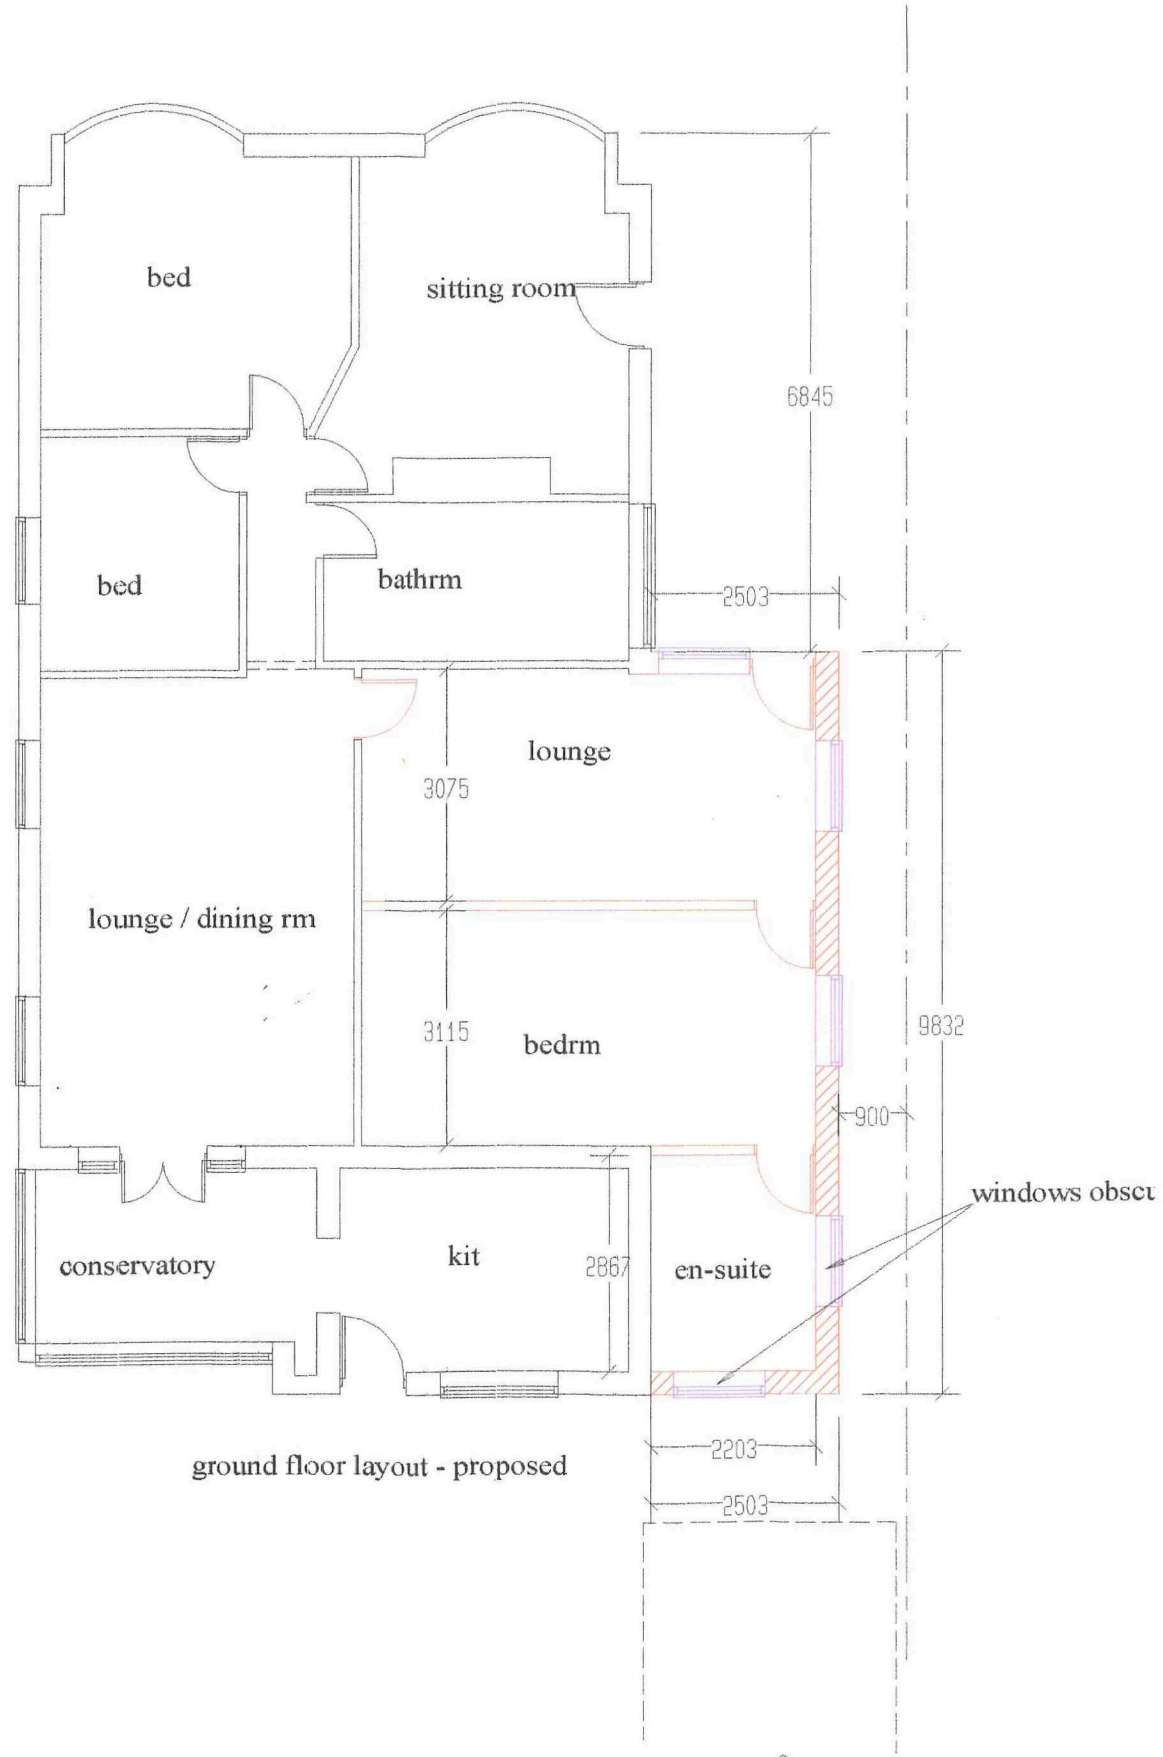

ground floor layout - proposed

