

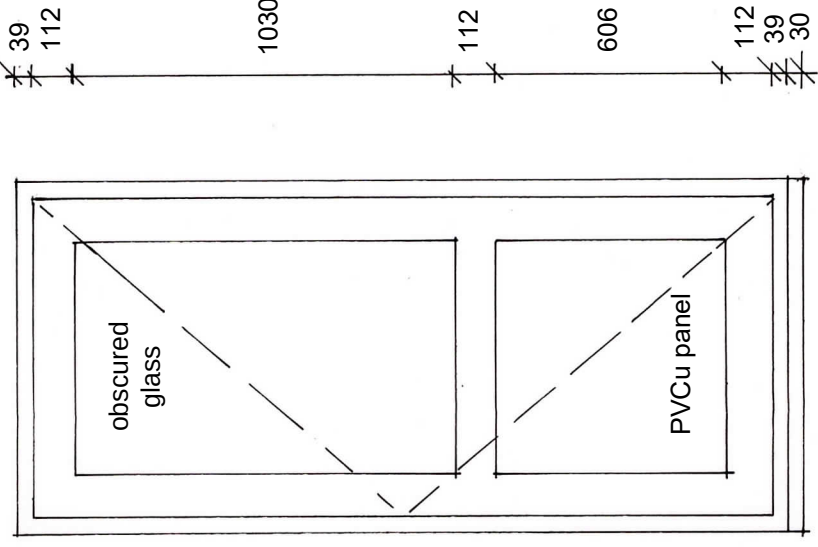
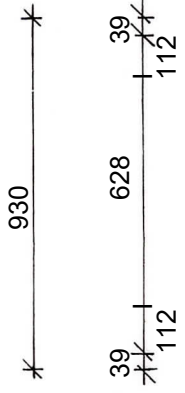
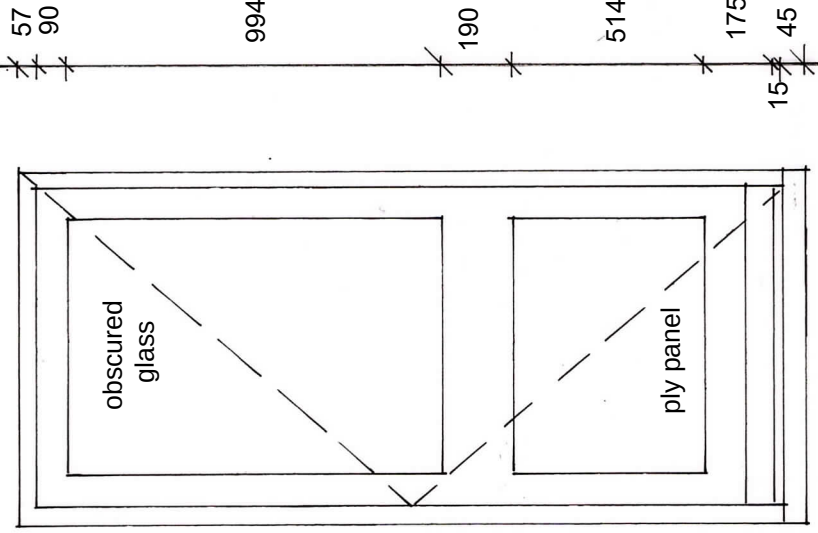
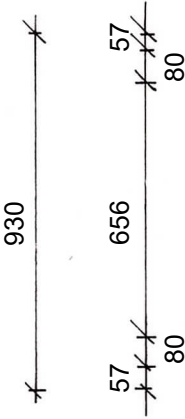
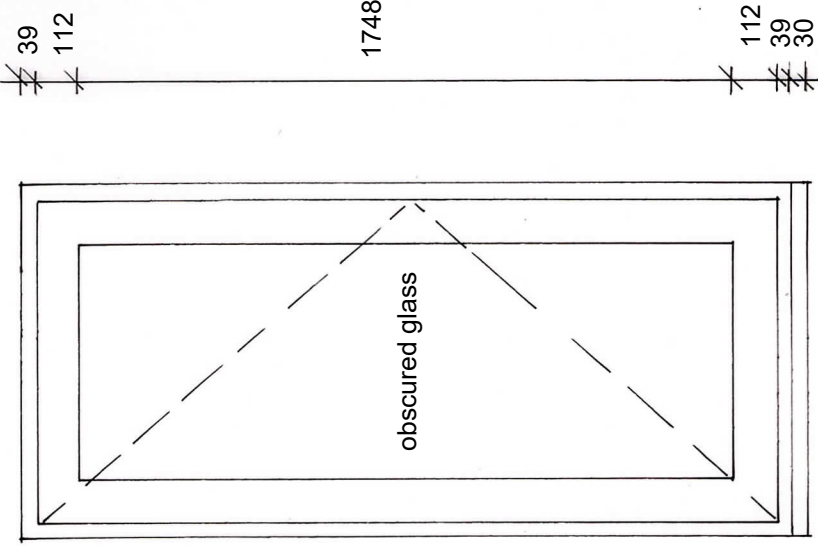
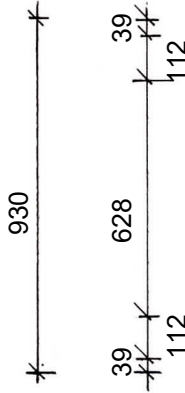


Existing Doors & Frames - White decorated timber and single glazed

Proposed Doors & Frames - White PVCu and double glazed

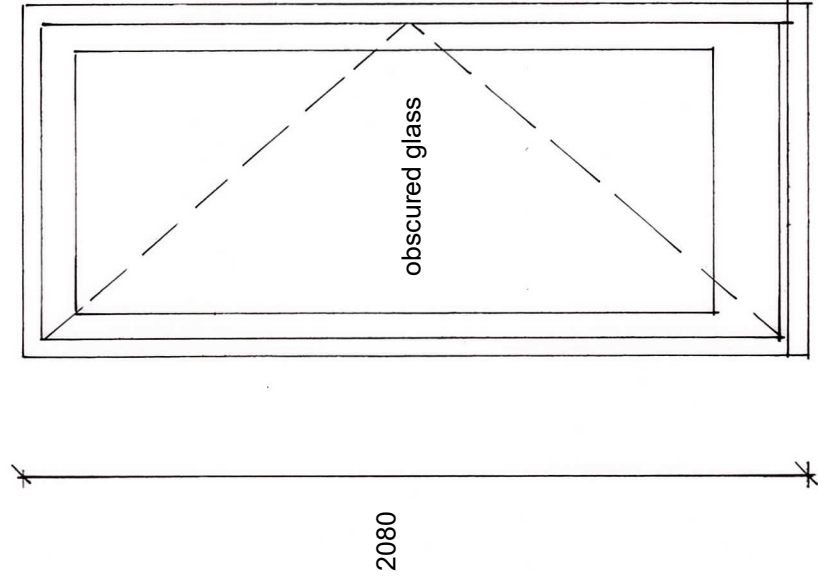

All dimensions in mm

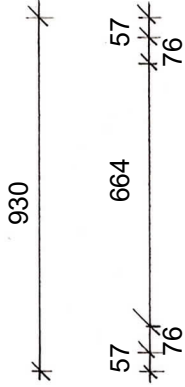

Existing Front Door

Proposed Front Door

Existing Rear Door

Proposed Rear Door

**Sussex Building
Surveyors Ltd**

01903 529583
adk@sussexbuildingsurveyors.com

Clive Court
Clive Avenue
Goring-by-Sea.
Worthing
BN12 4SQ

**Replacement Common Parts Doors
Existing & Proposed Doors**

Scale: 1:20
Paper: A3
Date: July 2026
Drg No.: SBS/1053/02A

Do not scale except for planning purposes.
All dimensions to be checked on site.