


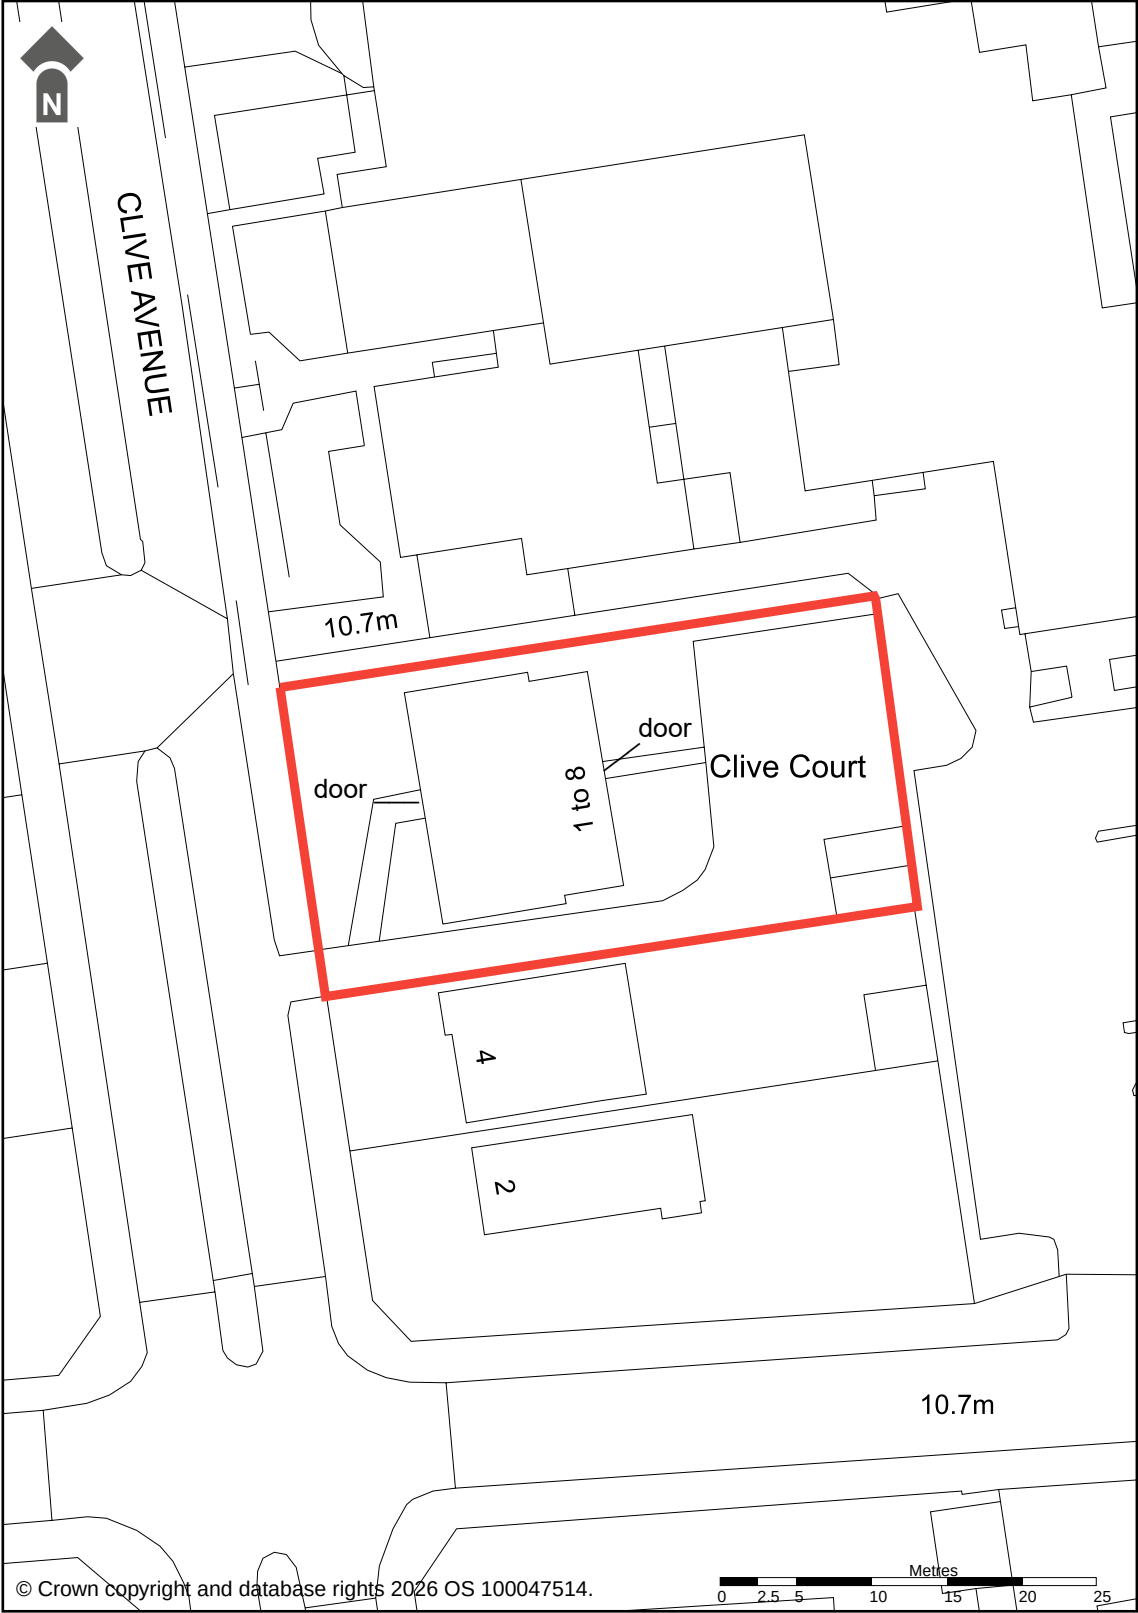

Site and Block Plan

Sussex Building Surveyors Ltd

01903 529583 adk@sussexbuildingsurveyors.com

Clive Court, Clive Avenue, Worthing, BN12 4SQ

Replacement Common Parts Doors Site & Block Plan

Scale: 1:500 Paper: A4

Date: July 2026 Drg No.: SBS/1053/03

Do not scale except for planning purposes. All dimensions to be checked on site.