

ADUR & WORTHING
PLANNING SERVICES

PLAN | AWDM/0832/17


DATE VALID | - 8 JUN 2017

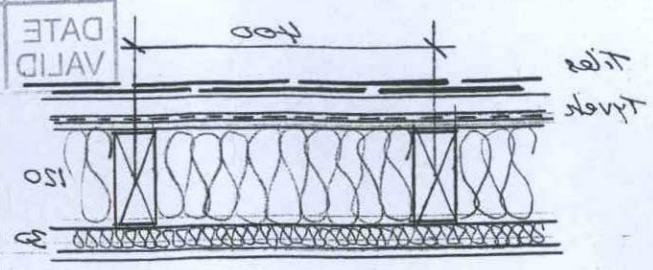


NEW GABLE WALL

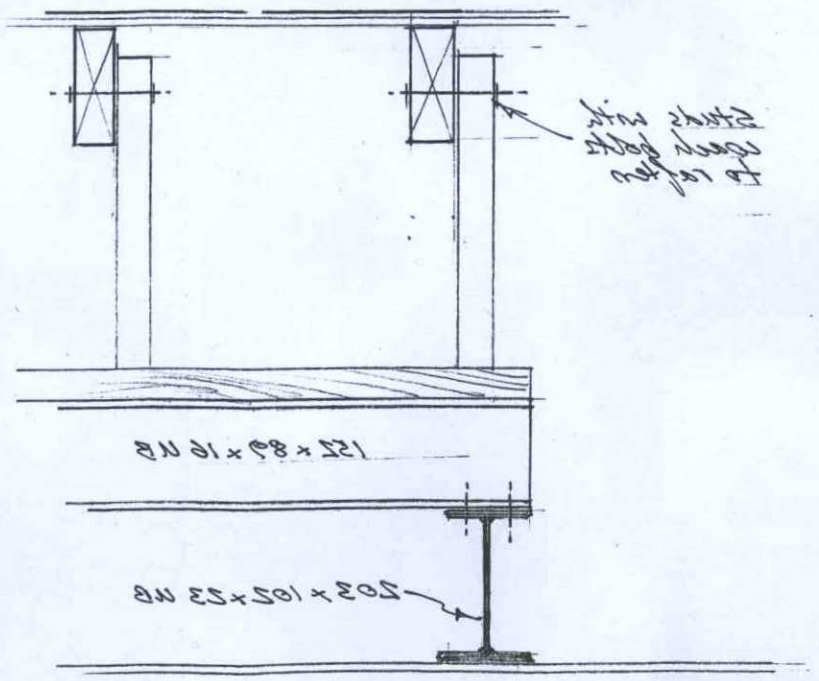


FRONT FLOOR BEAM DETAIL

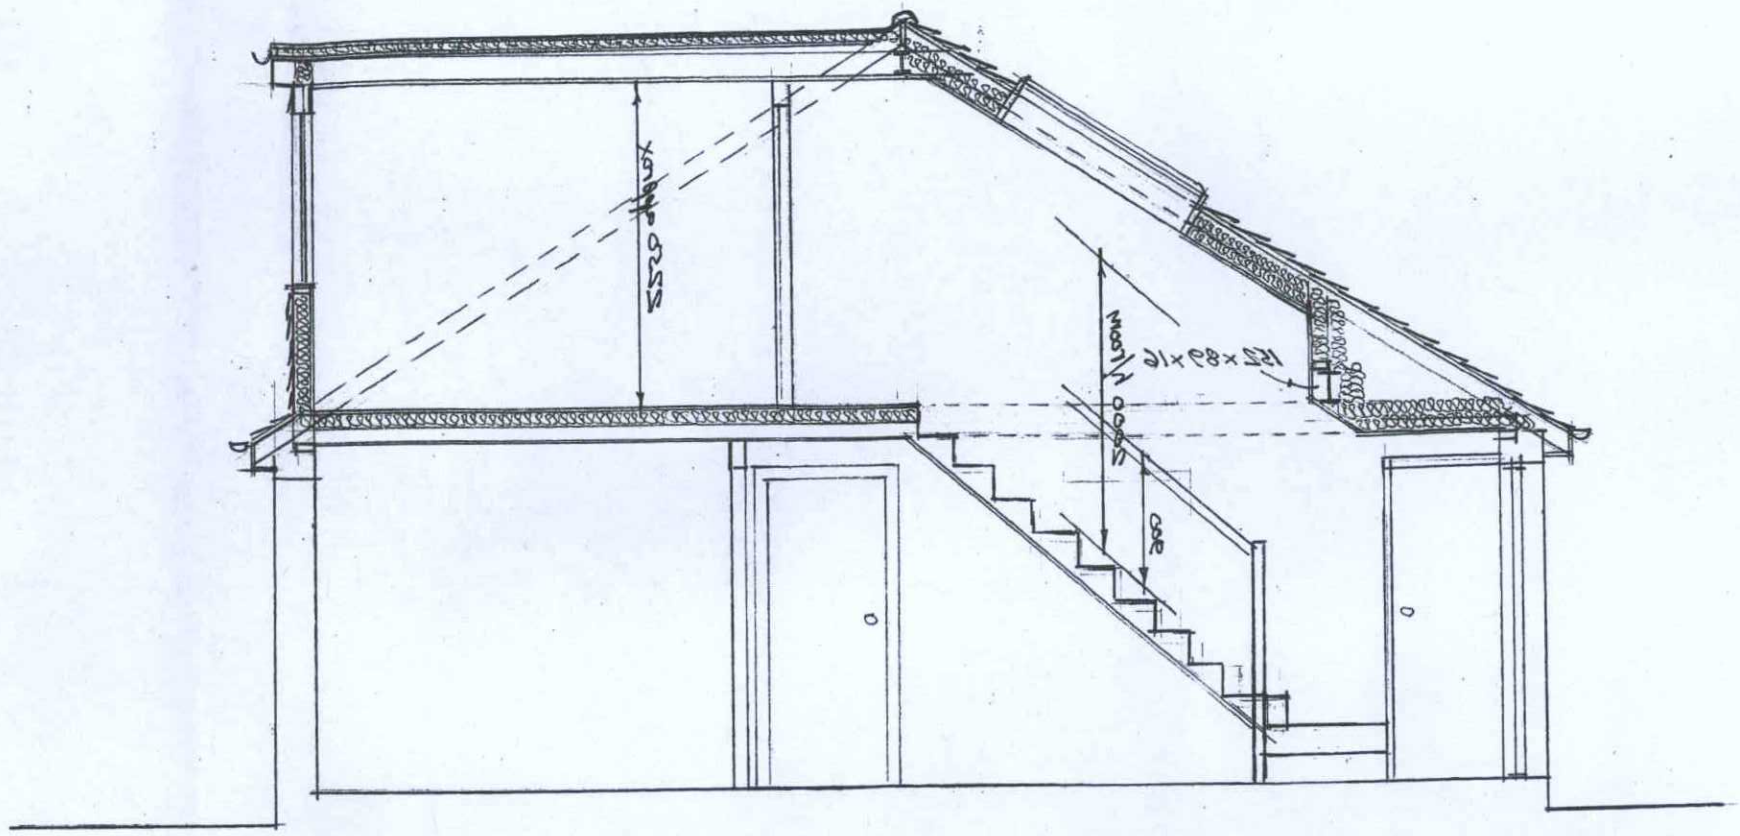

SECTION A-A

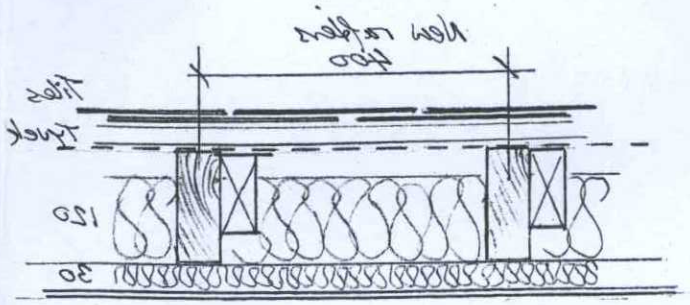

ROOF DETAIL

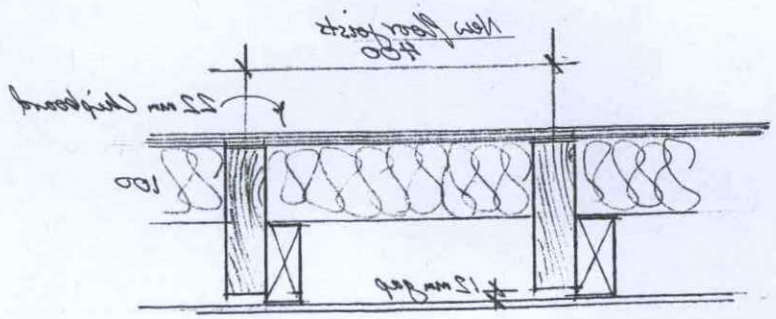

FLOOR DETAIL

M.J.J TANNER Ltd
30 WOODLANDS PARK
MAIN ROAD, YAPTON
WEST SUSSEX BN18 0EZ
01243 520866
maxtanner@hotmail.co.uk

Mr & Mrs A Bothwell
8 Steyning Close
Sompting
BN15 0HY

Rooms in the Roof with Rear Dormer and New Gable

DATE	Oct 2016
SCALE	1:50
DRG No	1030 - 5

REVISIONS