ADUR & WORTHING
PLANNING SERVICES

PLAN	AWDM/0832/16
DATE VALID	


REVISIONS

M.J.J TANNER Ltd
30 WOODLANDS PARK
MAIN ROAD, YAPTON
WEST SUSSEX BN18 0EZ
01243 920866
maxtanner@hotmail.co.uk


Mr & Mrs A Bothwell
8 Steyning Close
Sompting
BN15 0HY

Rooms in the Root with Rear Dormer and New Gable

DATE	Oct 2016
SCALE	1:50
DRG No	1030 - 1

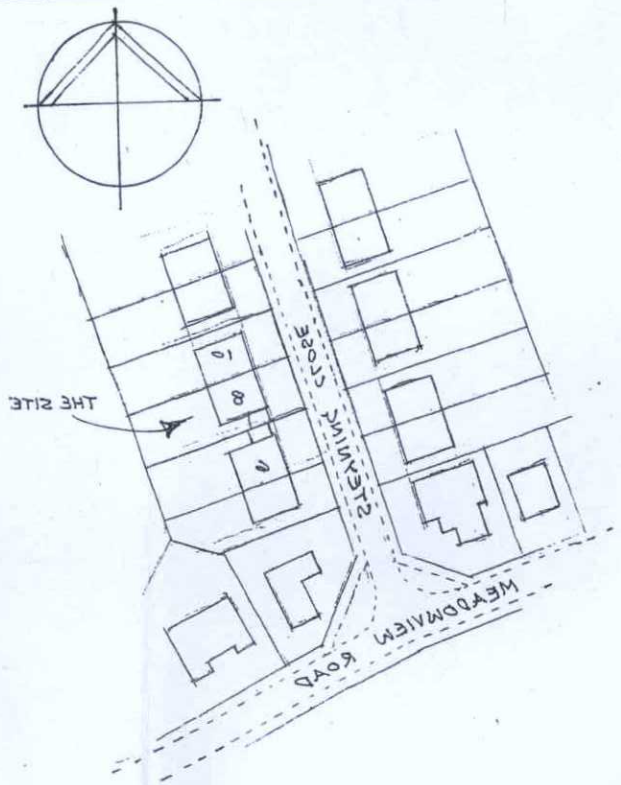

SITE PLAN 1:1250

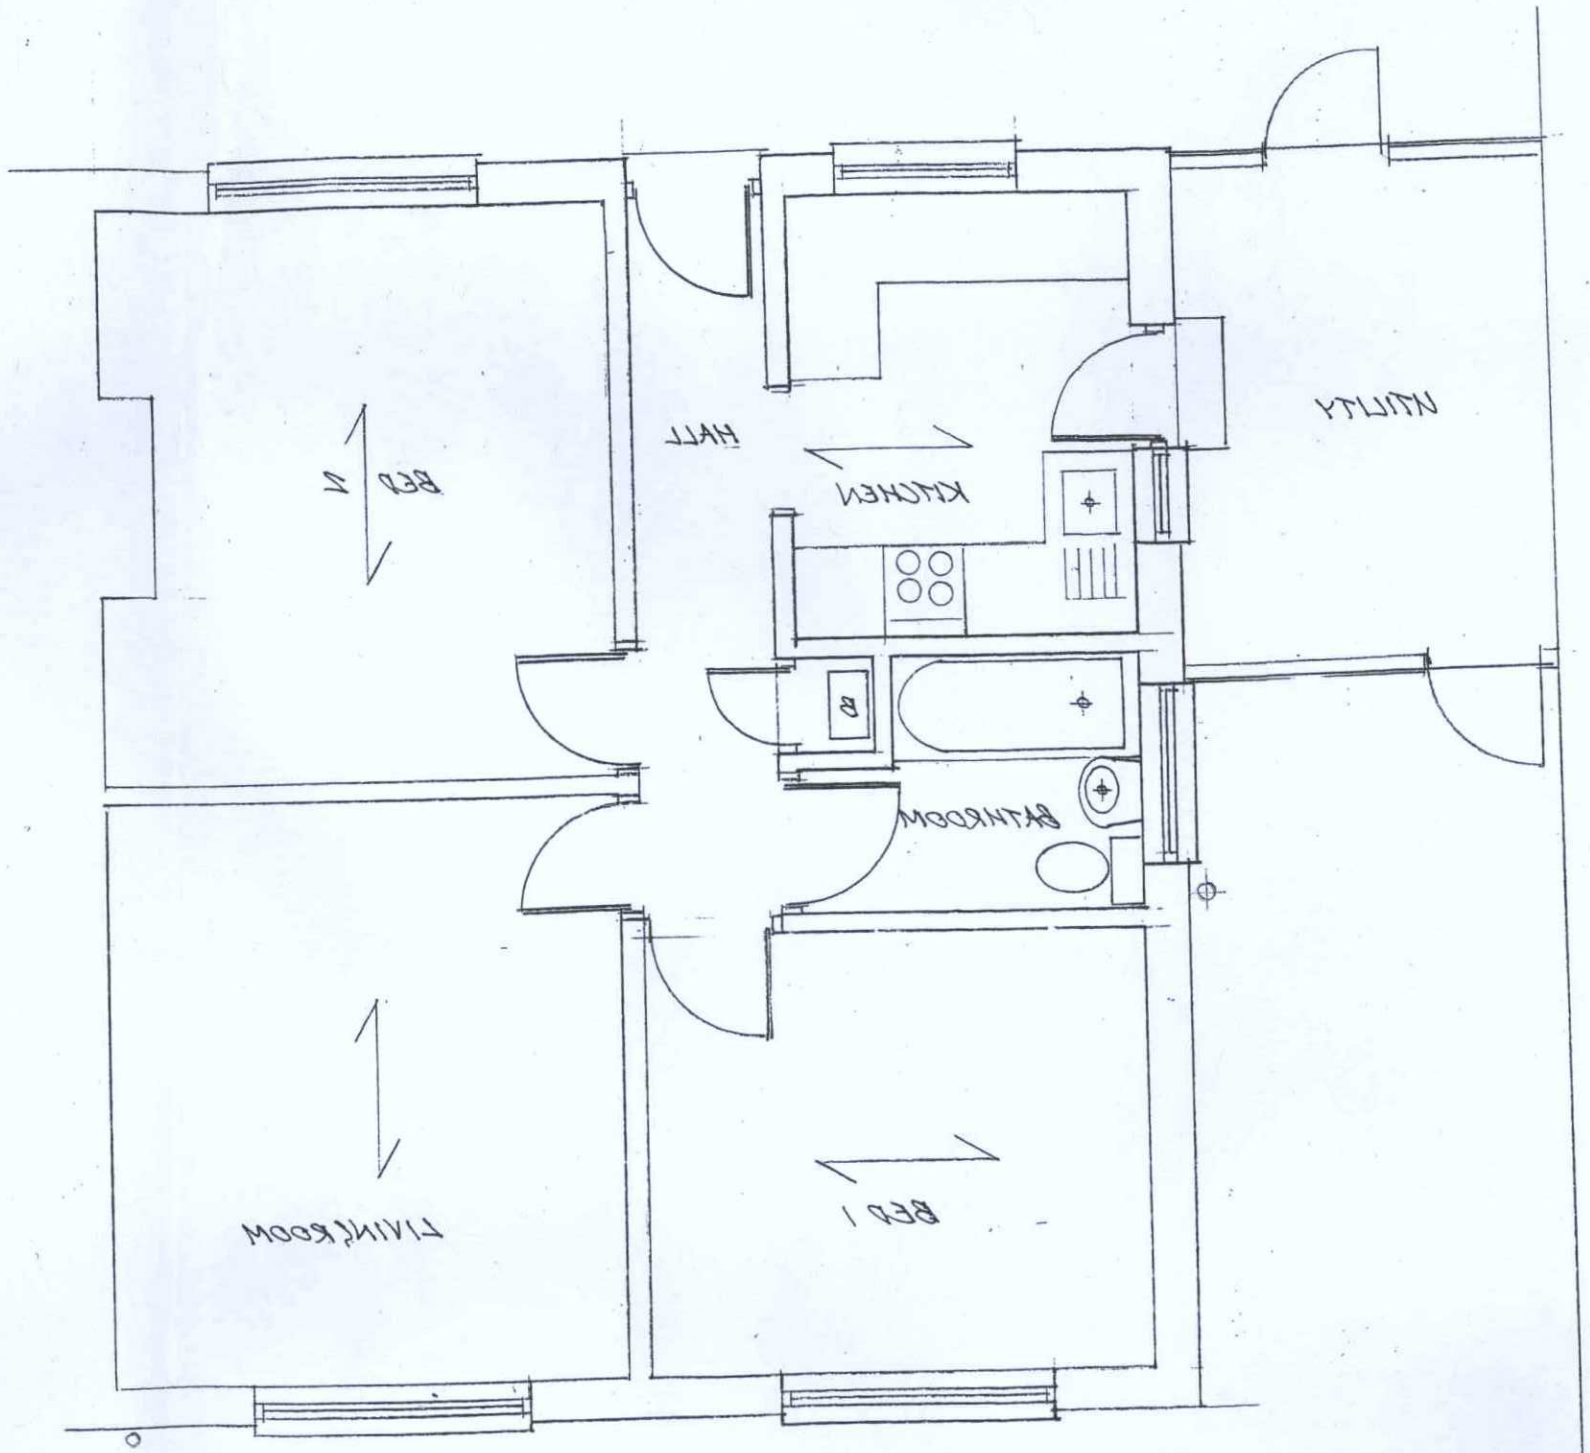

GROUND FLOOR PLAN AS EXISTING