
AWDM/0852/17/MAL/DA

ADUR & WORTHING
- 6 JUN 2017
PLANNING SERVICES
Worthing
Borough
Council


05 JUN 2017

Customer Services


Document(s) left at reception
No contact made

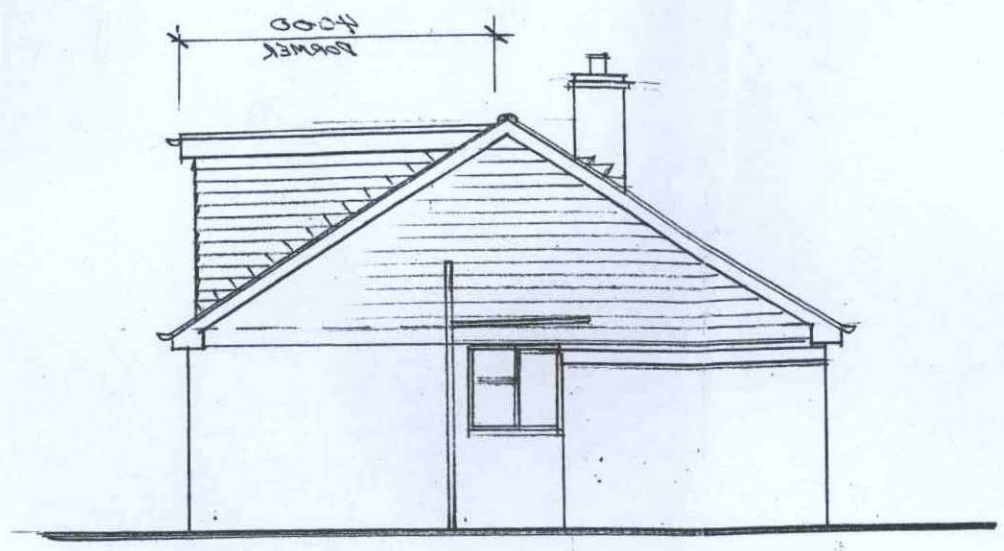

SOUTH ELEVATION

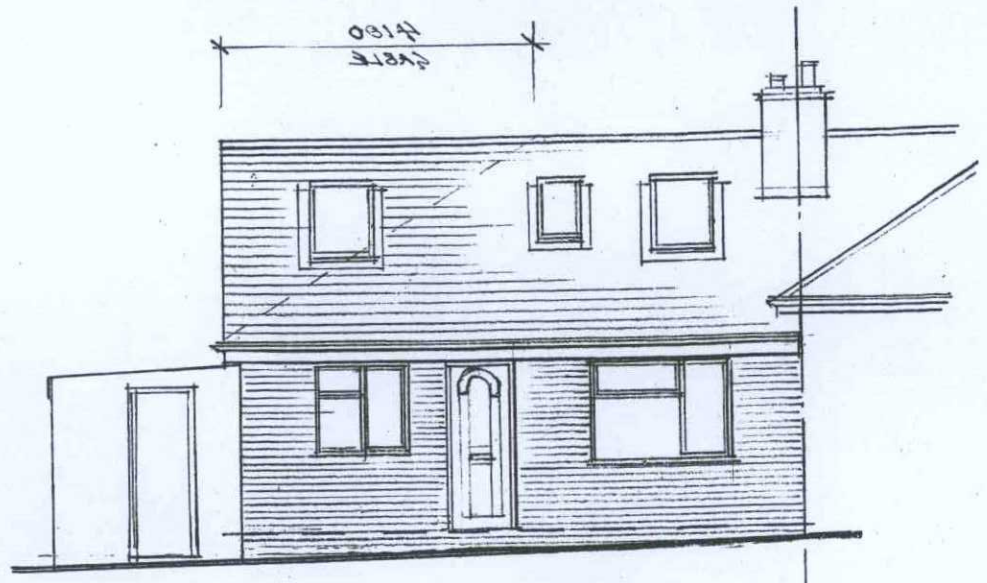

WEST ELEVATION

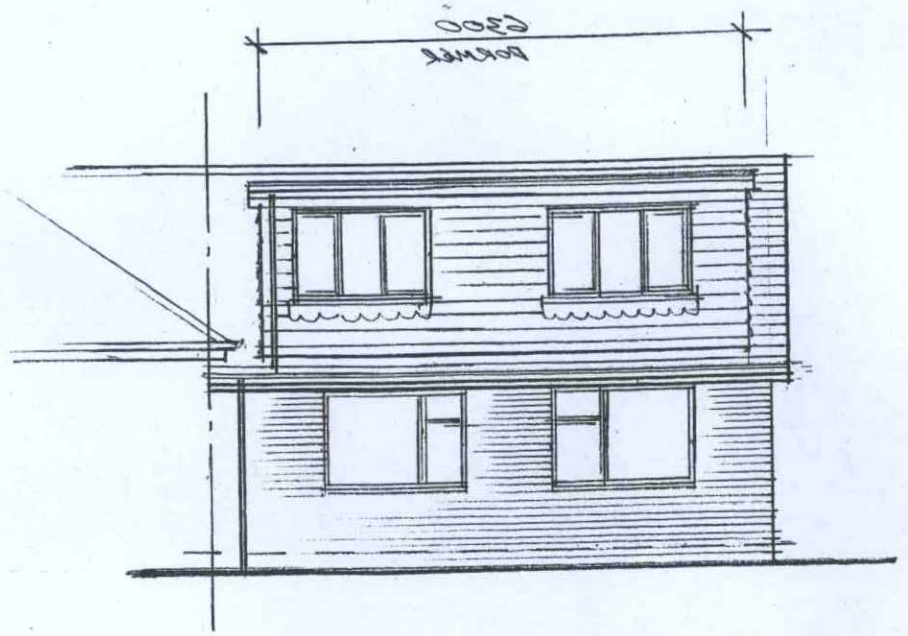

EAST ELEVATION

REVISIONS

M.J.J TANNER Ltd
30 WOODLANDS PARK
MAIN ROAD, YAPTON
WEST SUSSEX BN18 0EZ
01243 920866
maxtanner@hotmail.co.uk

Mr & Mrs A Bothwell
8 Steyning Close
Sompting
BN15 0HY

Rooms in the Roof with Rear Dormer and New Gable

DATE Oct 2016

SCALE 1:100

DRG No 1030 - 4