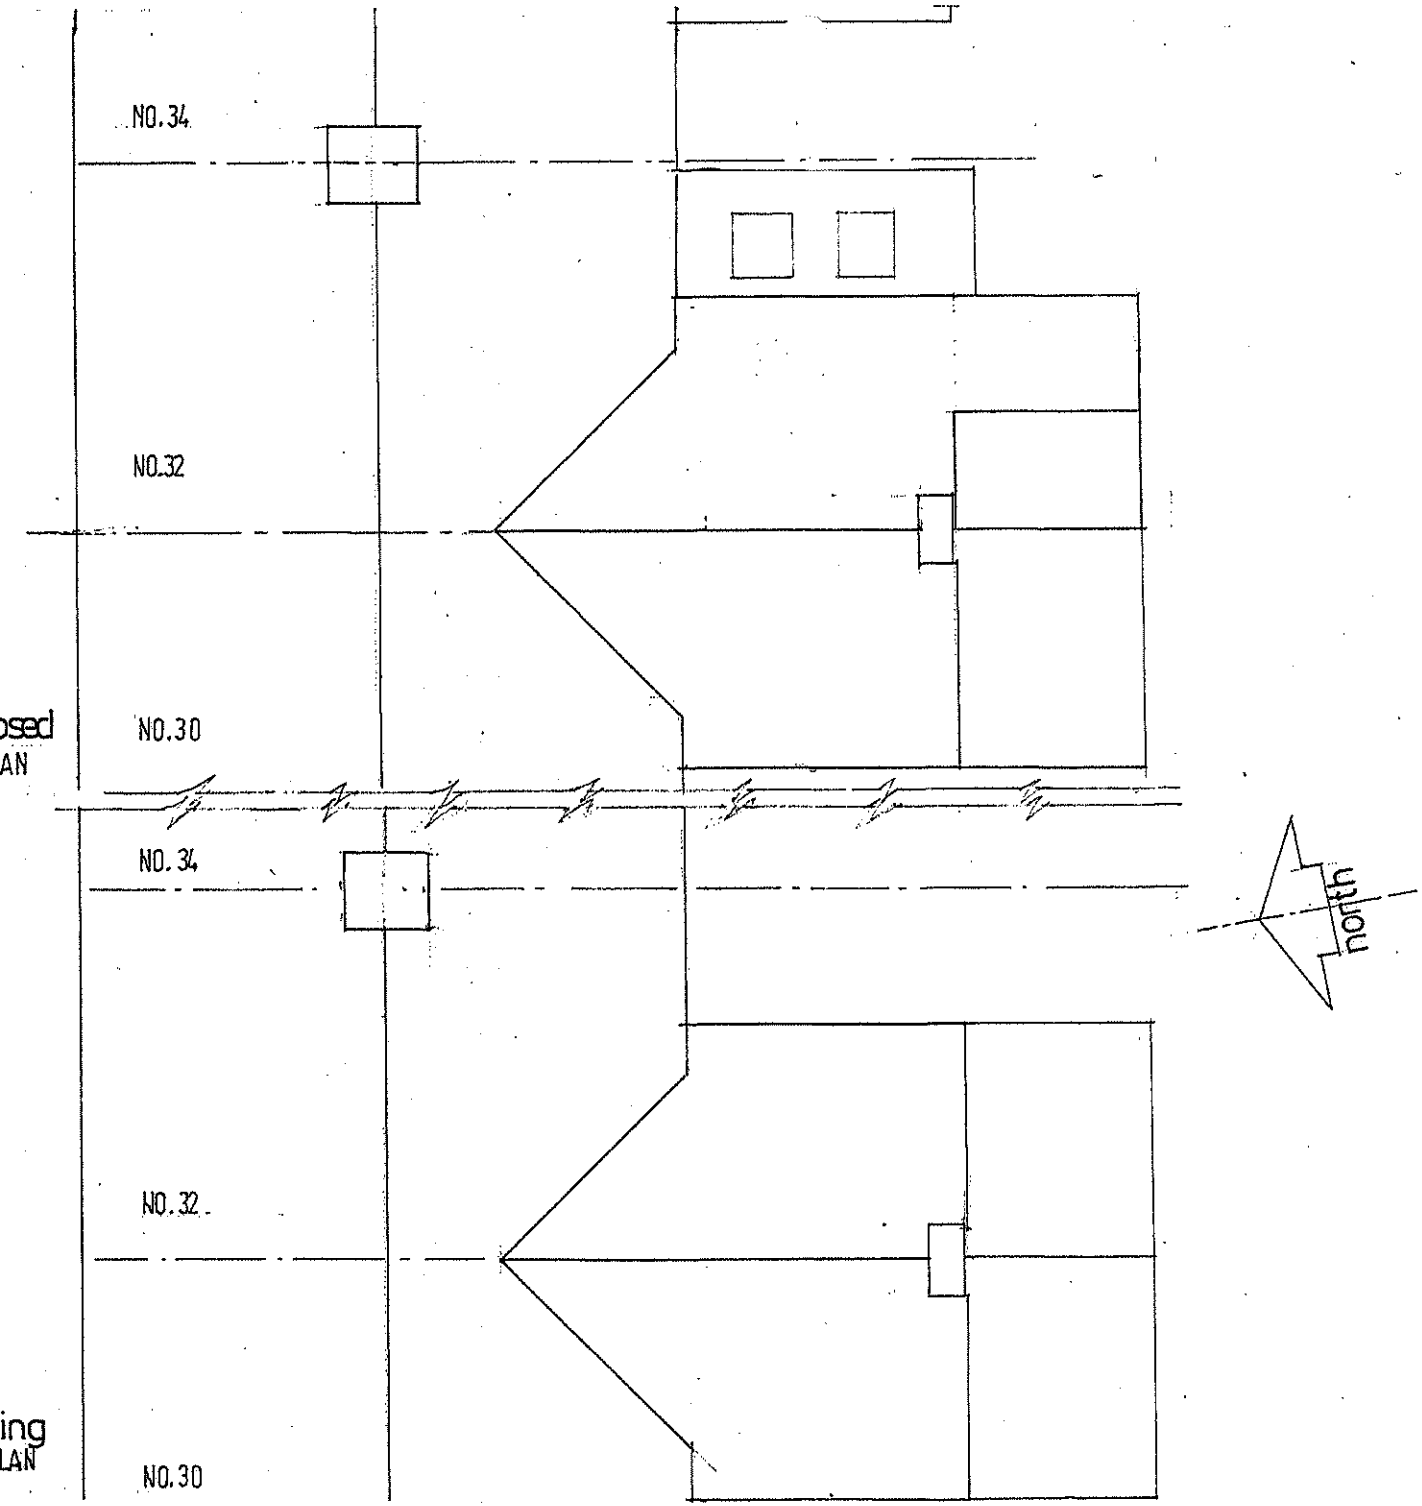

ADLR & PLANNING	
PLAN	AWD 1/ ex 31/12
DATE VALID	13 FEB 2012

GEOFFREY LAWRANCE

CHARTERED ARCHITECT
DIP. ARCH. RIBA

32 PARKSIDE
SHOREHAM-BY-SEA
WEST SUSSEX, BN43 6HA

TELEPHONE 01273 462793

32 MIDDLE ROAD SHOREHAM
proposed rear extension

ROOF PLANS_(as existing & as proposed)

SCALE : 1:100
DATE : FEB 2012
DRAWN : G.L.

drg.no.
01.12.14