Contractor to check and verify all dimensions on site prior to commencing work. Any discrepancies to be reported to the architect immediately.

A3

KEY

MapServe



© Crown copyright 2019 Ordnance Survey 100053143
Cadastral data is subject to Crown copyright and is reproduced with permission of HM Land Registry.

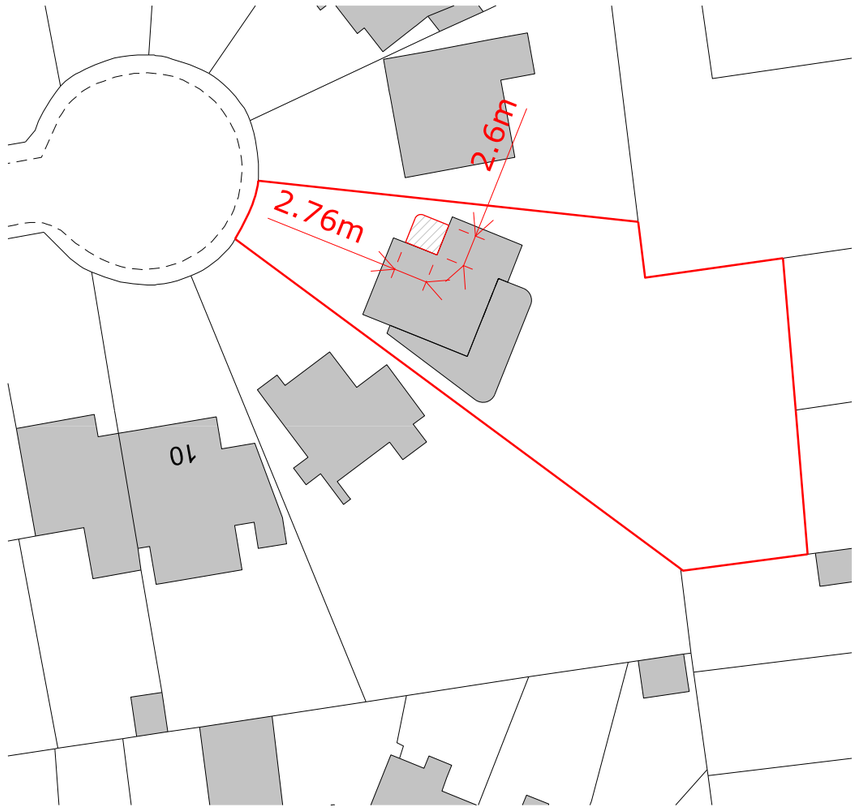

Site Plan
Scale 1:1250 @ A3

0 20 40 60 80 100
metres

Block Plan
Scale 1:500 @ A3

0 20 40 60
metres

Revisions

Rev	Date	Note

Project address
14 Sea Close
WORTHING
BN12 4BQ

Client
Martyn Smith + Vivien Knibbs

Project title
14 Sea Close - Phase 2

Drawing Title
Site + Block Plan

Scale	Drawn by
1:1250 @ A3 1:500 @ A3	WF

Project No.	Drawing no.	Revision
158	010	P1

Status	First Drawn
Planning	06.02.23

FAB ARCHITECTS
fabarchitects.co.uk - studio@fabarchitects.co.uk
copyright © FAB ARCHITECTS LLP.