

amendments				
rev.	date	comment	auth.	chkd.
A	12.01.22	Distance to adjacent boundaries added to ground floor plan.	EI	GI
B	18.03.22	Ramped and stepped access to rear garden and entrance amended to account for rise in ground floor finish level.	EI	GI

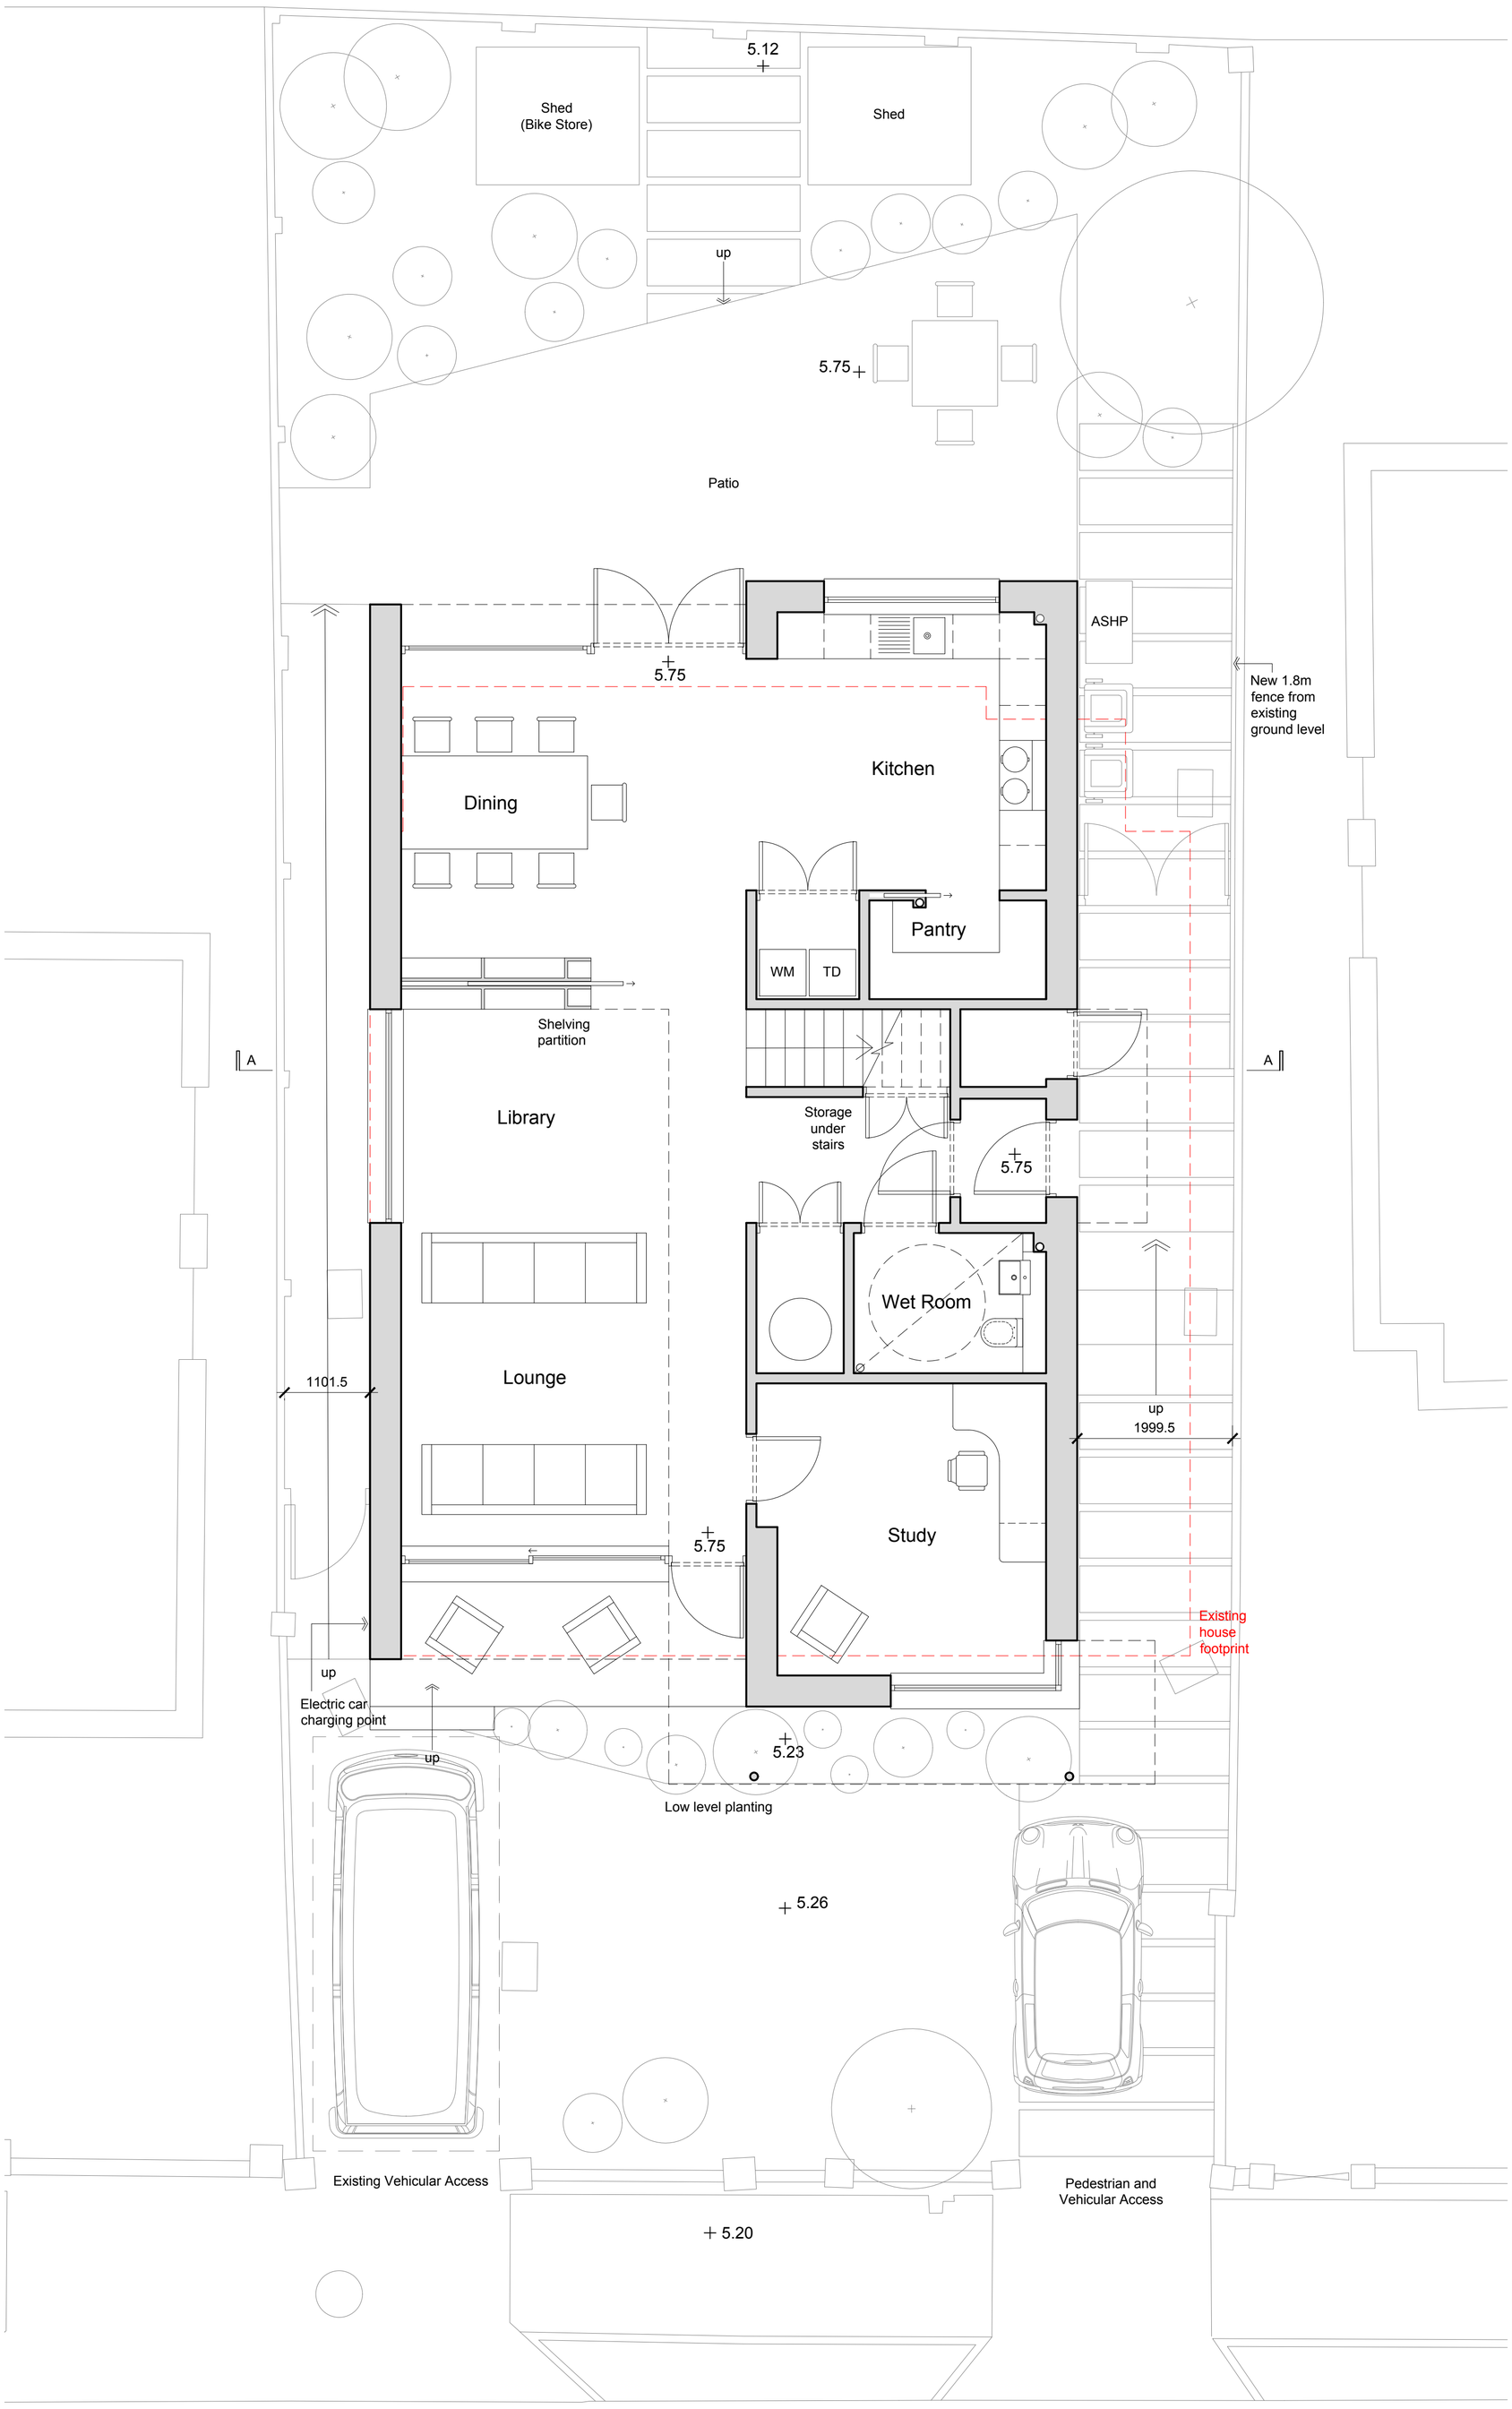

Ground Floor Plan 1:50

0 1 2 3 4 5 6 7 8 9 10


scale in metres 1:50

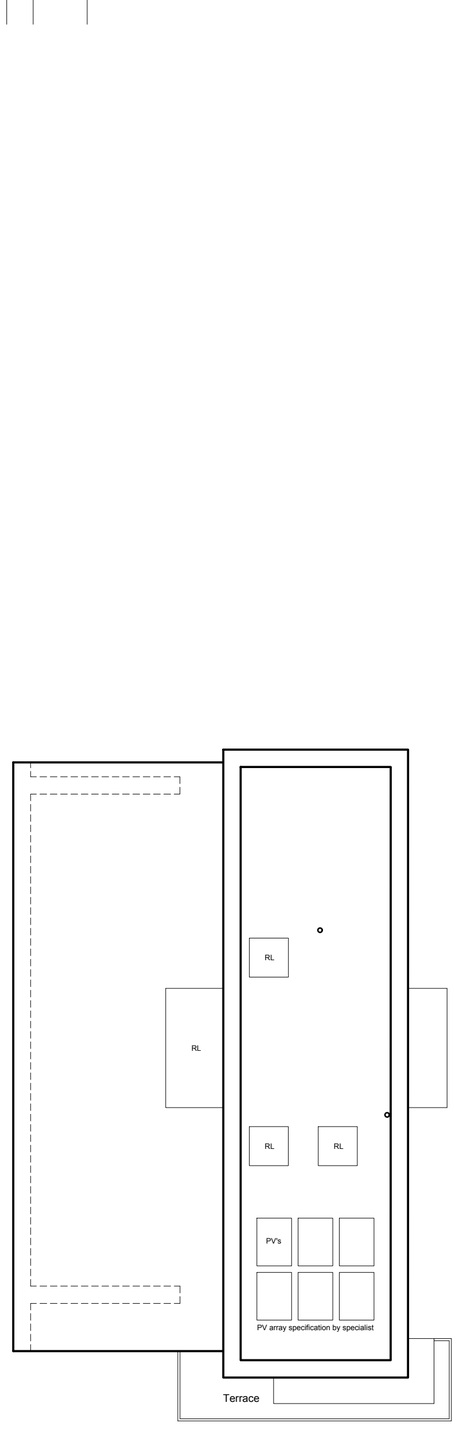

Roof Plan 1:100

0 2.5 5 7.5 10


scale in metres 1:100

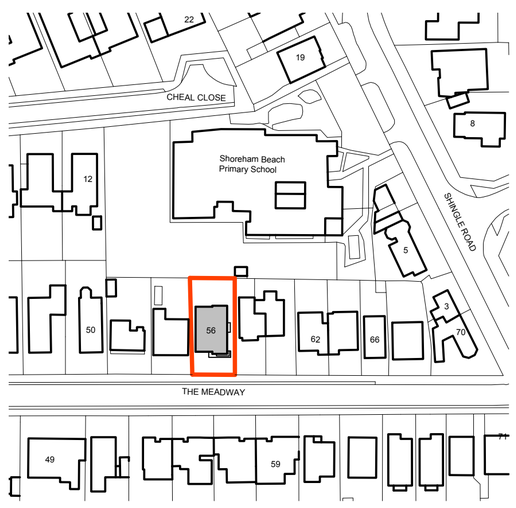

Location Plan 1:1250

0 25 50 75 100

scale in metres 1:1250

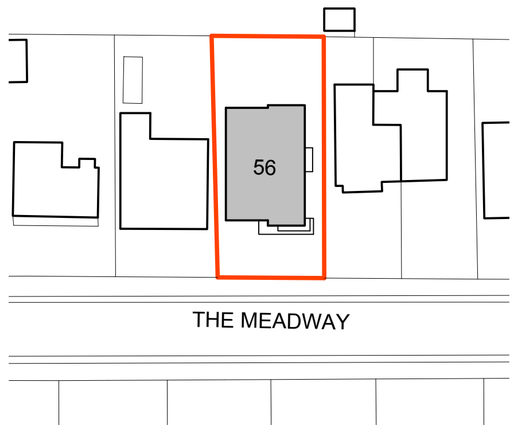

Block Plan 1:500

0 10 20 30 40

scale in metres 1:500

client	drawing number	revision
Maureen & Peter Gunzi	0655.PL.001	B
project	**drawing title**	
56 The Meadway Shoreham by Sea BN43 5RP	Site / Ground Floor Plan Block & Location Plans Planning	

drawn by	checked by	riba work stage	date	scale/original sheet size
EI	GI	3	March 2022	As shown @ A1

www.abir.co.uk studio@abirarchitects.co.uk
Unit 1, Beta House, St John's Road, Hove, BN3 2FX, United Kingdom
Hove +44 (0)1273 724 384
Company No 06877117 VAT No 971 4147 17

© ABIR Architects Ltd. Check all dimensions on site before work is undertaken. All goods, materials and workmanship to conform with current building regulations, BSS and COP's.

ABIR architects

RIBA Chartered Practice