

amendments				
rev.	date	comment	auth.	chkd.
A	18.03.22	Amendment to ground floor finish floor level and ramped/stepped access to rear garden and entrance on section A-A.	EI	GI

0 1 2 3 4 5 6 7 8 9 10


scale in metres 1:50

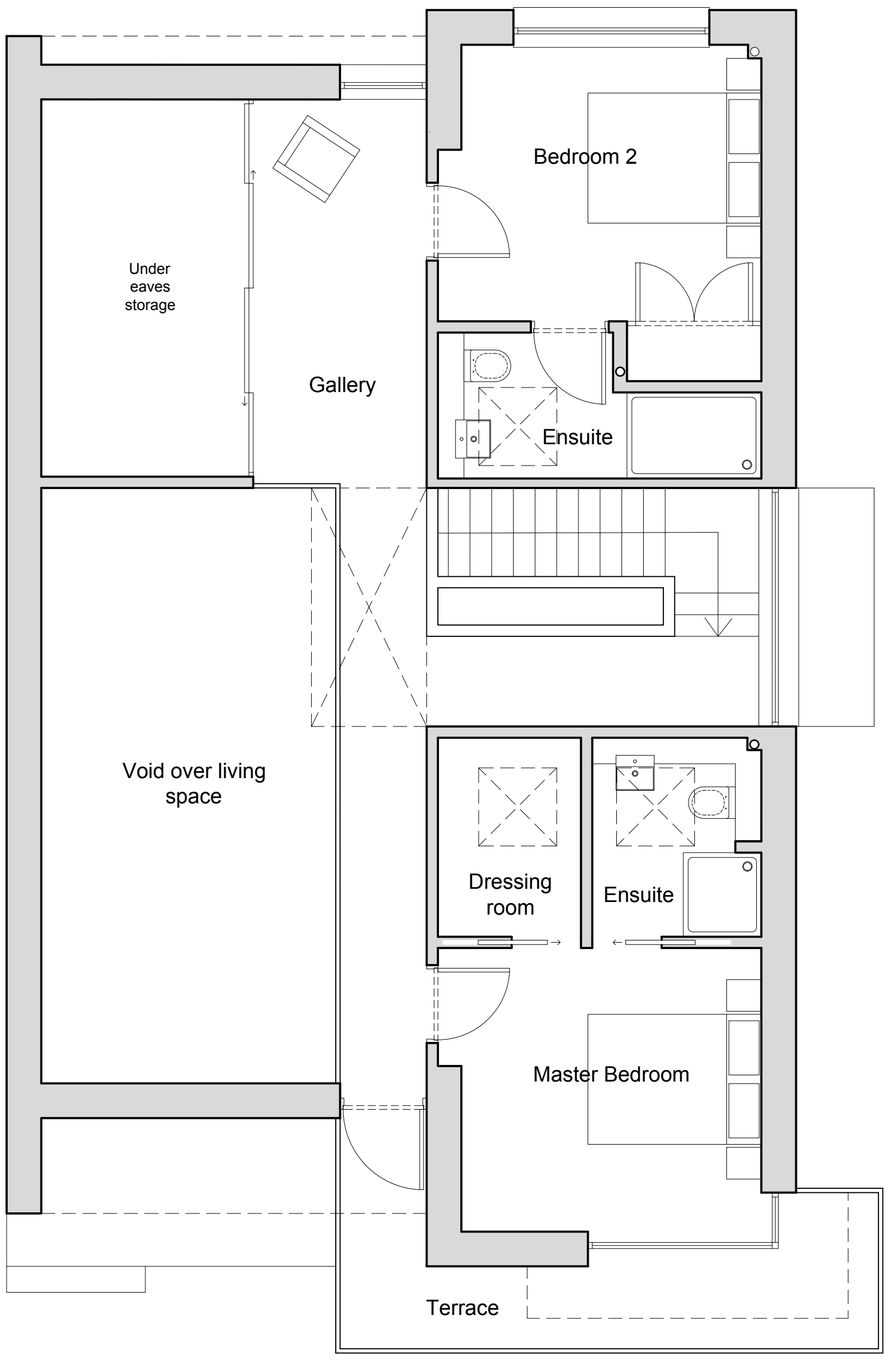

First Floor Plan 1:50

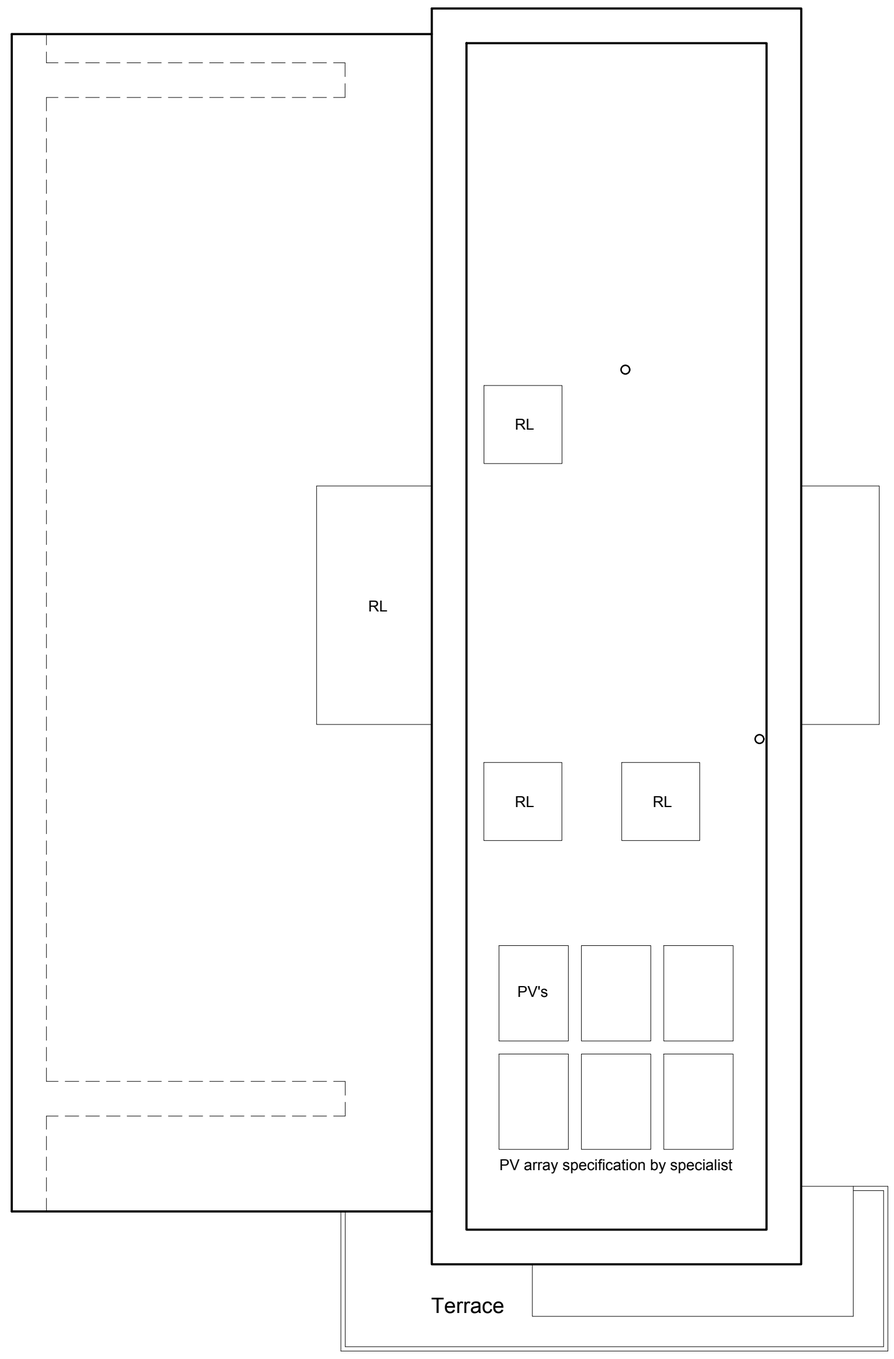

Roof Plan 1:50

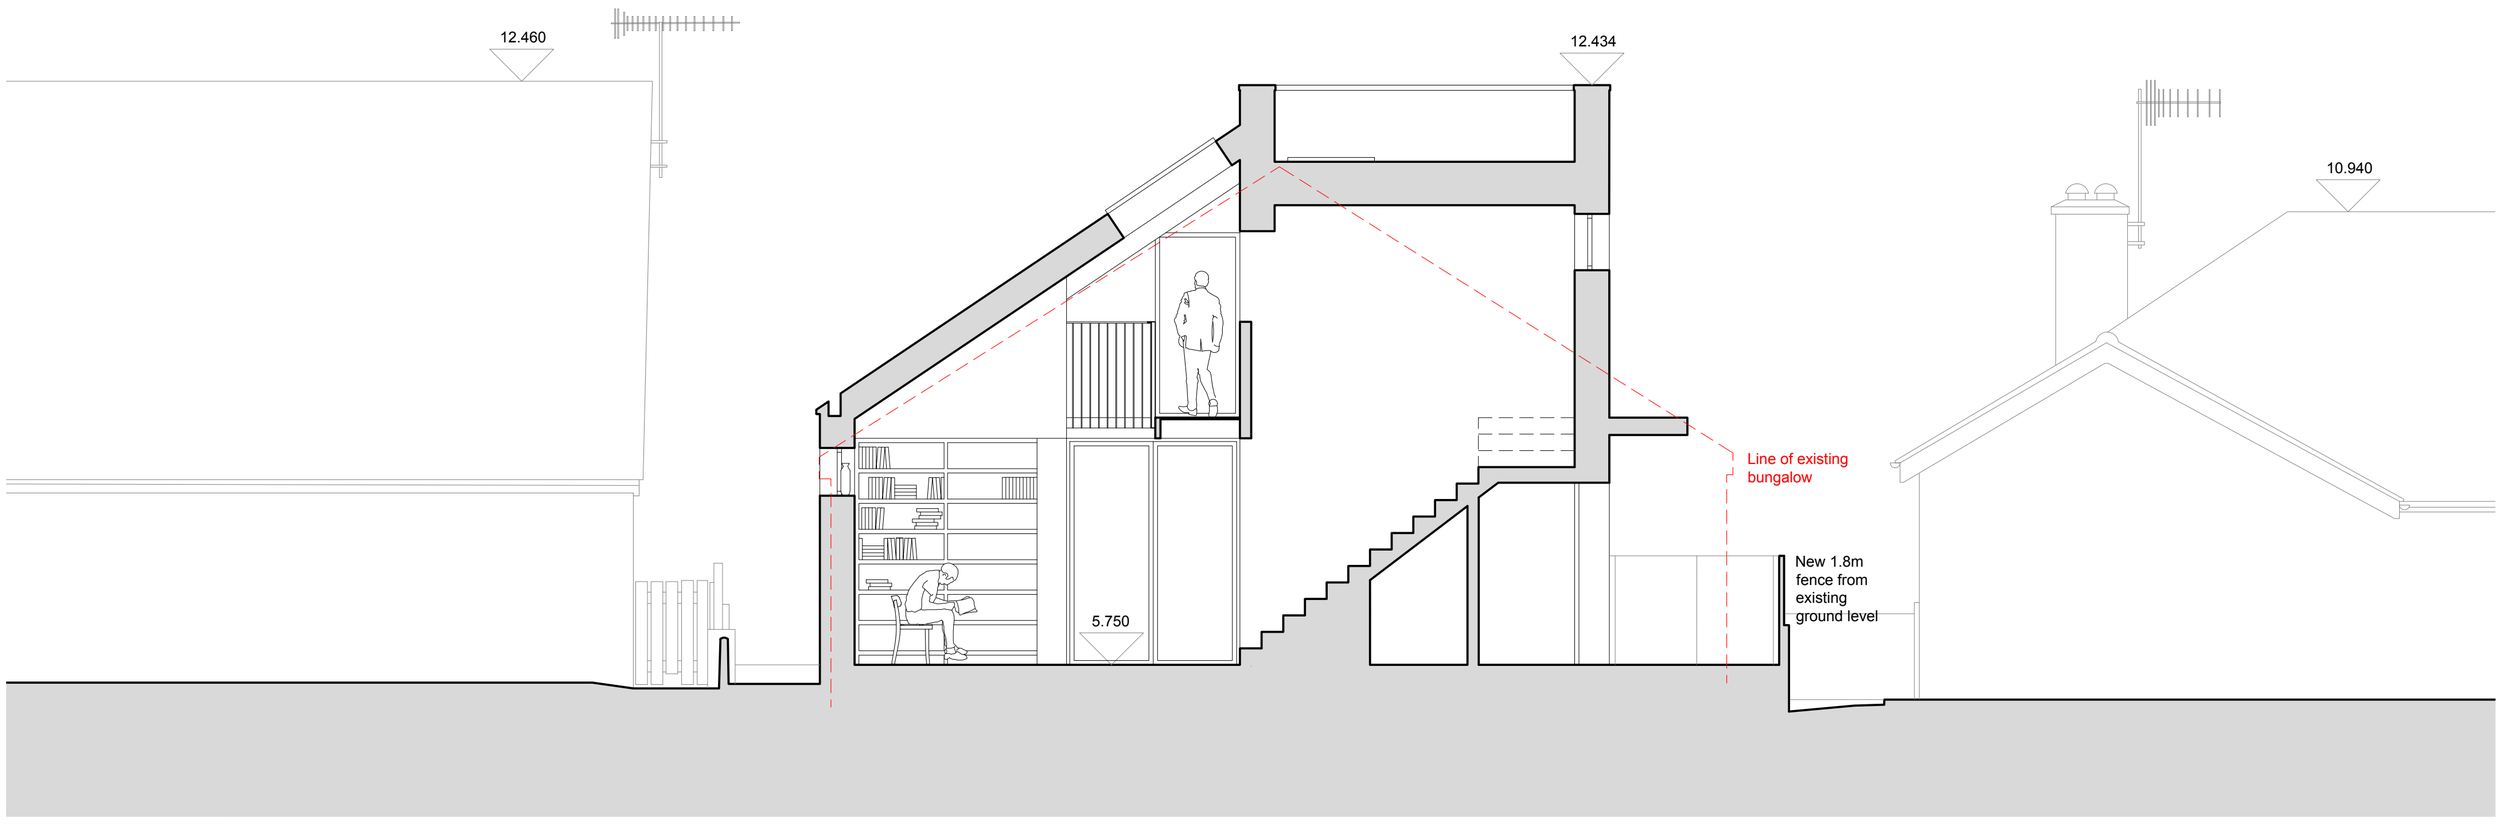

Section A-A 1:50

client			drawing number	revision
Maureen & Peter Gunzi			0655.PL.002	A
project			drawing title	
56 The Meadway Shoreham by Sea BN43 5RP			First Floor & Roof Plans Section Planning	
drawn by	checked by	riba work stage	date	scale/original sheet size
EI	GI	3	March 2022	1:50 @ A1

www.abir.co.uk studio@abirarchitects.co.uk
Unit 1, Beta House, St John's Road, Hove, BN3 2FX, United Kingdom
Hove +44 (0)1273 724 384
Company No 06877117 VAT No 971 4147 17

© ABIR Architects Ltd. Check all dimensions on site before work is undertaken. All goods, materials and workmanship to conform with current building regulations, BSS and COP's.

ABIR architects

RIBA Chartered Practice