
0 1 2 3 4 5 6 7 8 9 10


scale in metres 1:50

amendments				
rev.	date	comment	auth.	chkd.
A	12.01.22	Material key added to sheet.	EI	GI
B	18.03.22	Amendment to ground floor finish floor level and ramped/stepped access to rear garden and entrance on all elevations.	EI	GI

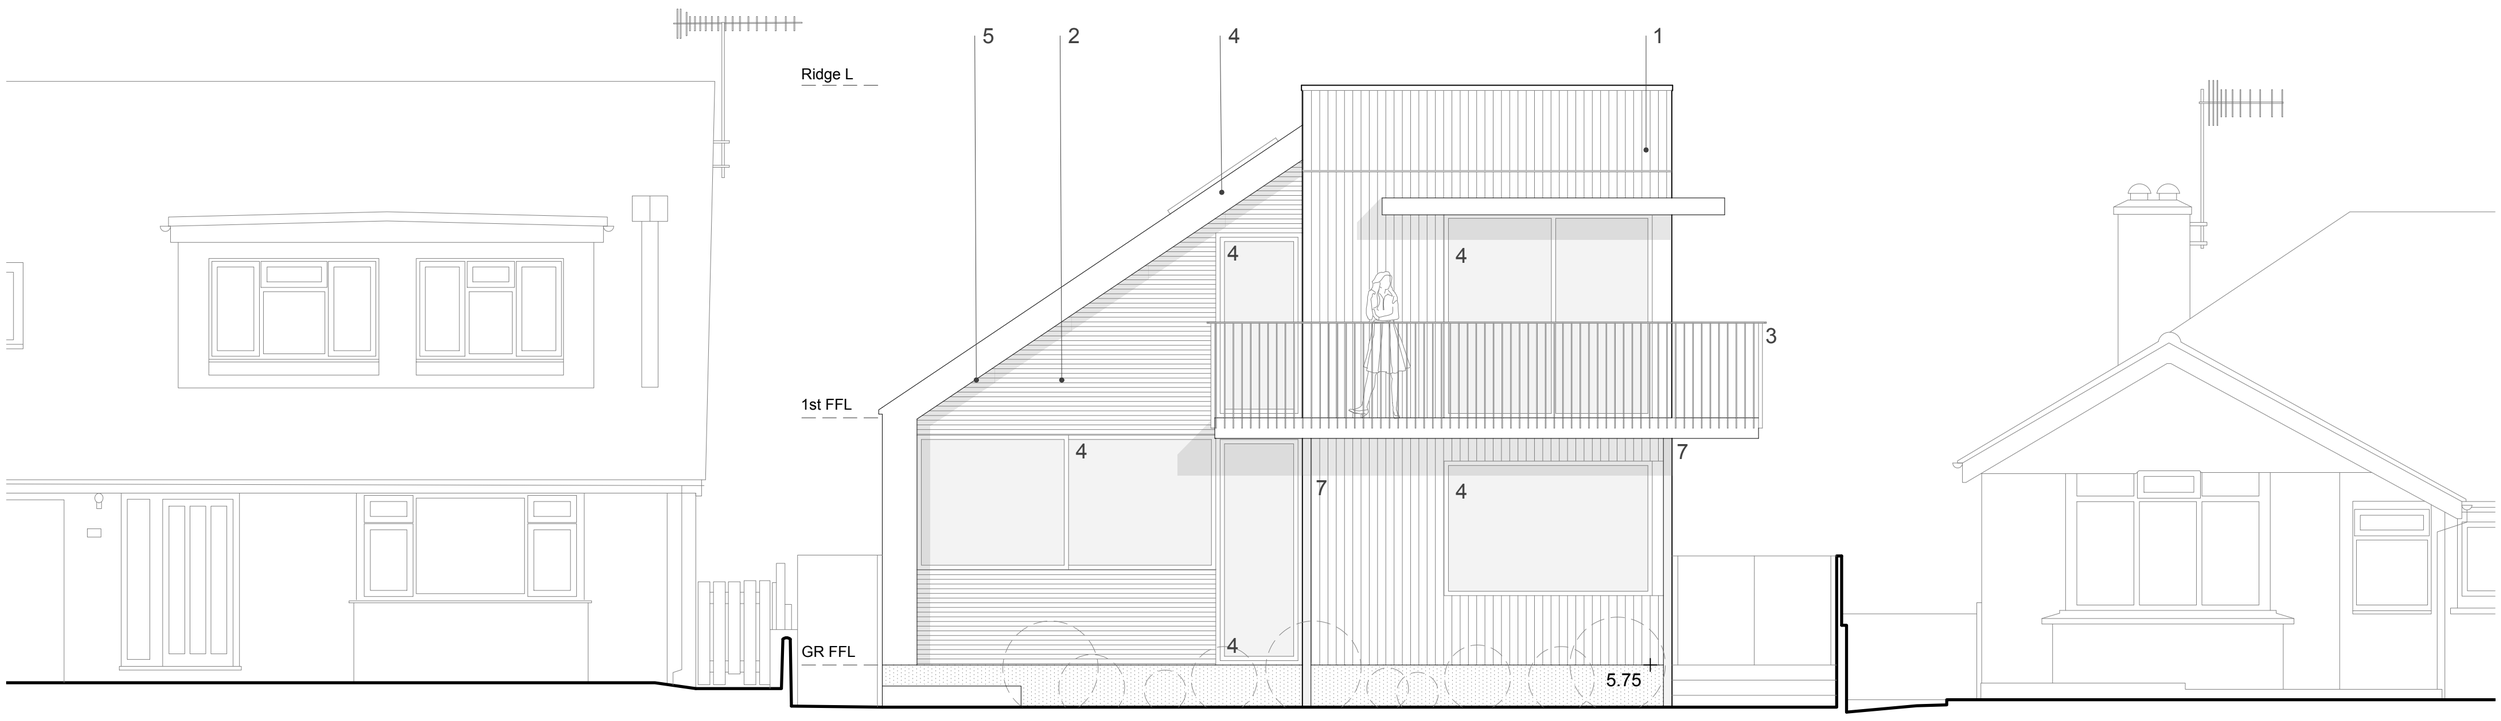


No.54 No.56 No.58


Front (South) Elevation 1:50

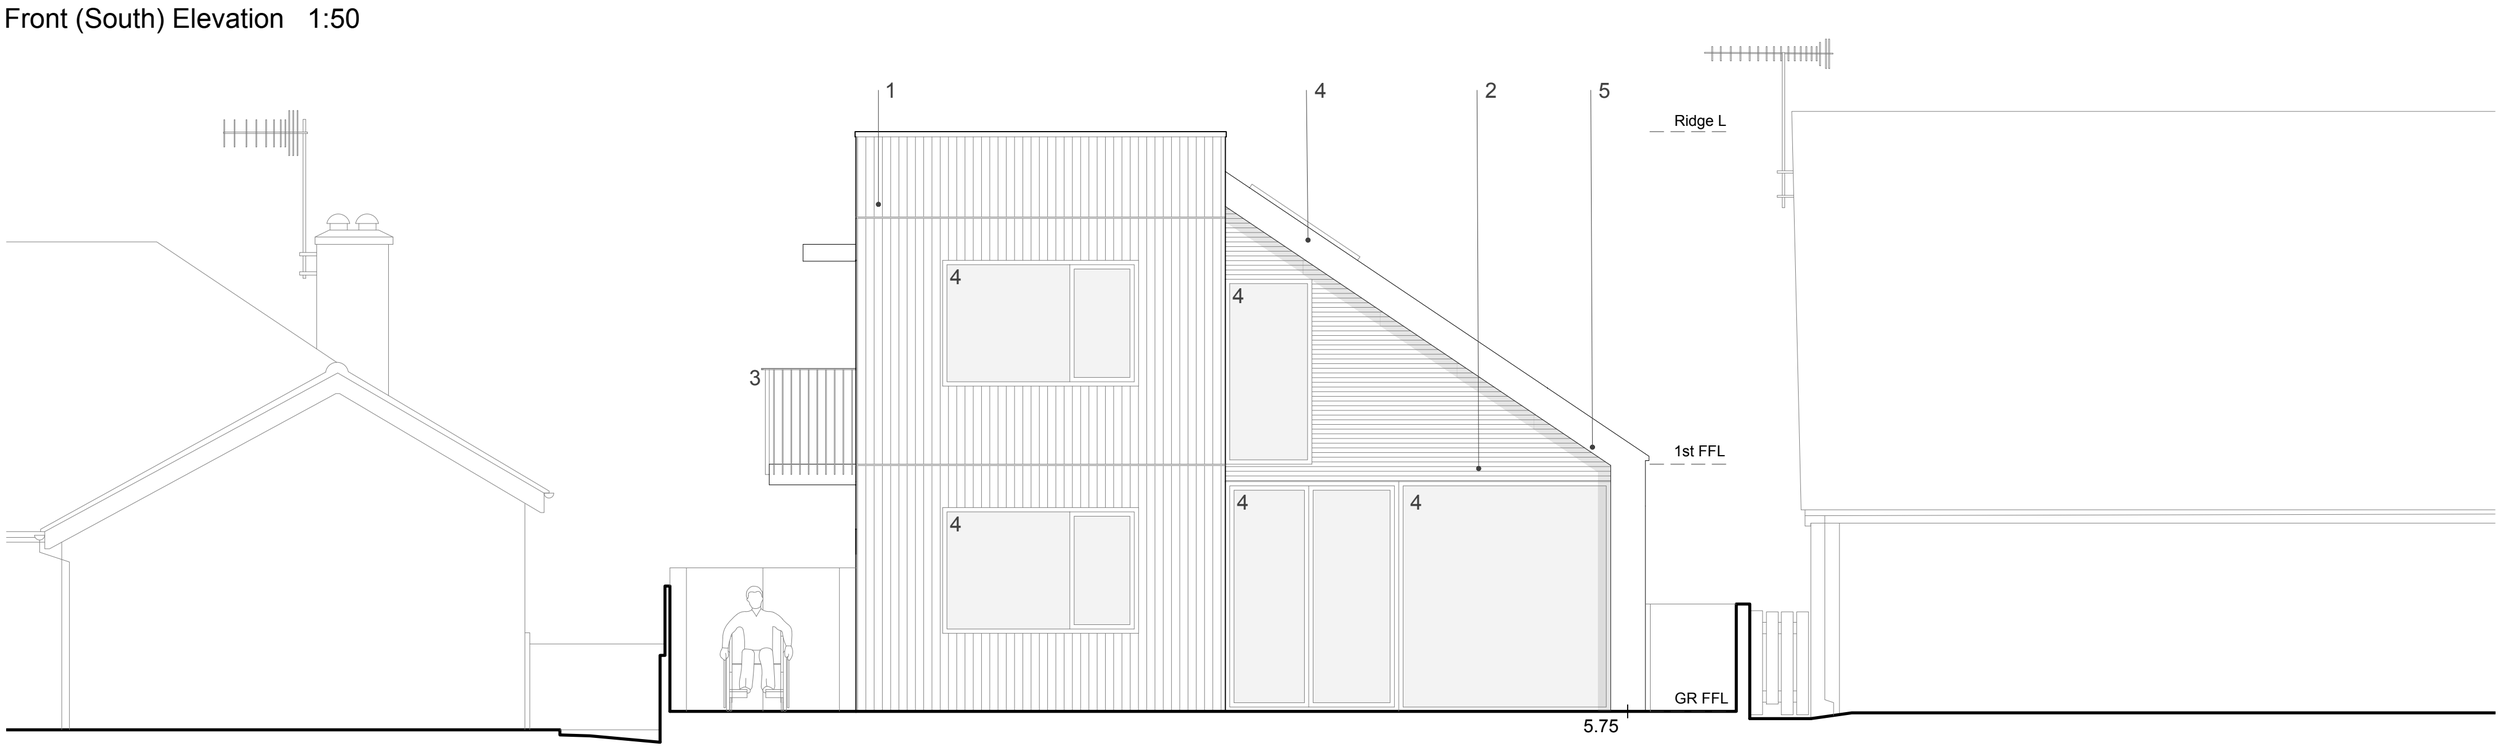

Rear (North) Elevation 1:50

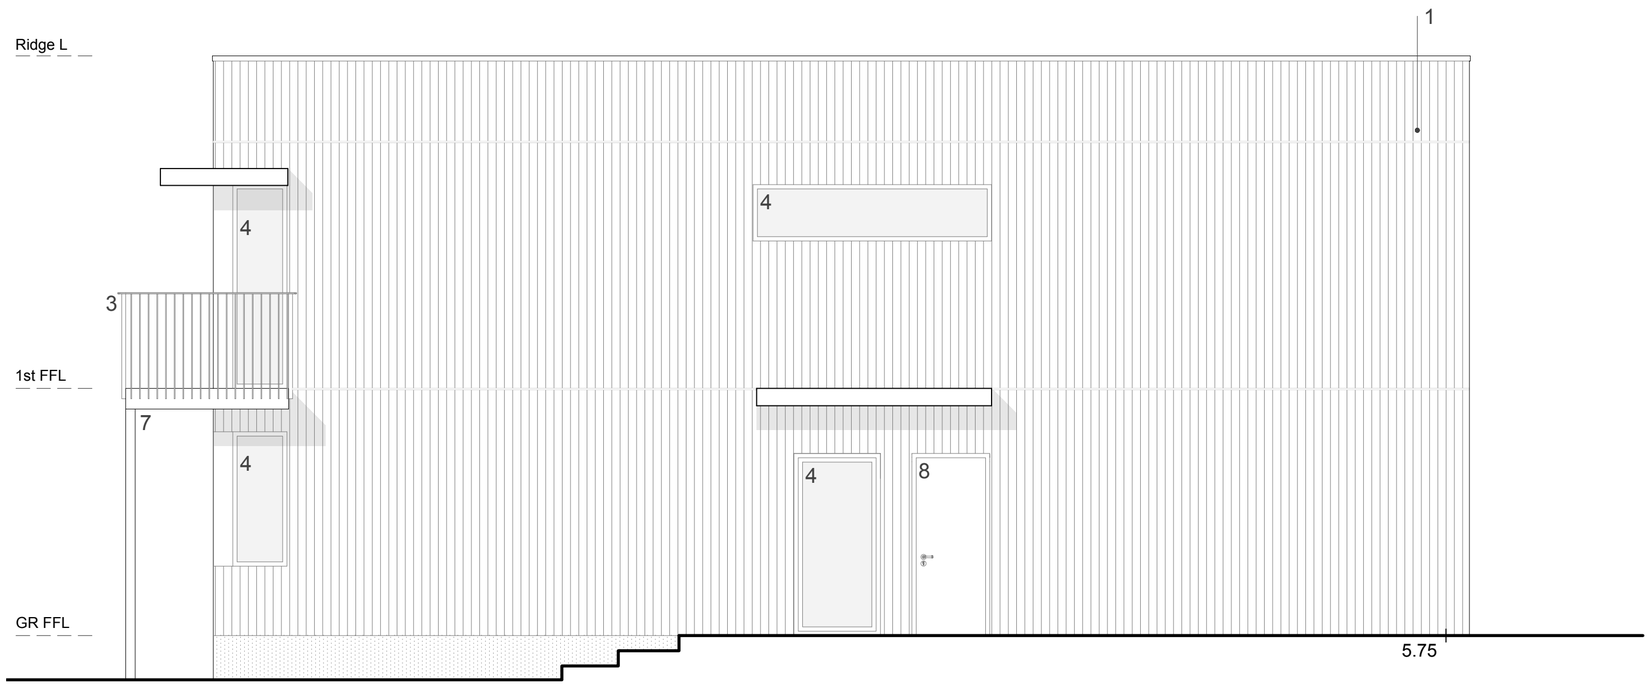

Side (East) Elevation 1:50

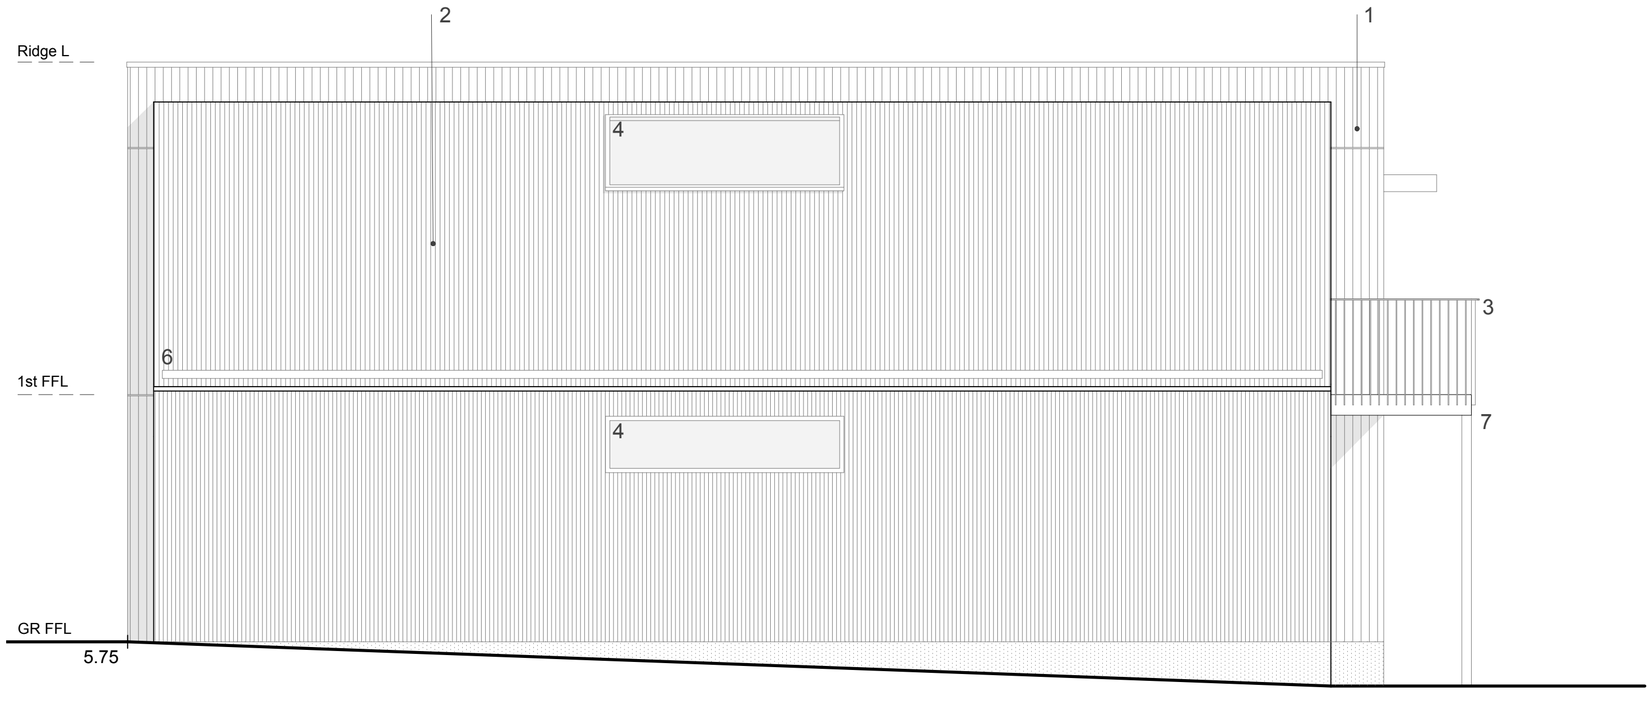

Side (West) Elevation 1:50

KEY

1. Vertical timber cladding
2. Black corrugated metal cladding
3. Powder coated metal balustrade
4. Double glazed composite frame windows/doors/rooflights
5. Powder coated aluminium fascias
6. Hidden gutter detail
7. Metal support column

client	drawing number	revision
Maureen & Peter Gunzi	0655.PL.003	B
project	**drawing title**	
56 The Meadway Shoreham by Sea BN43 5RP	Elevations Planning	

drawn by	checked by	riba work stage	date	scale/original sheet size
EI	GI	3	March 2022	1:50 @ A1

www.abir.co.uk studio@abirarchitects.co.uk
Unit 1, Beta House, St John's Road, Hove, BN3 2FX, United Kingdom
Hove +44 (0)1273 724 384
Company No 06877117 VAT No 971 4147 17

© ABIR Architects Ltd. Check all dimensions on site before work is undertaken. All goods, materials and workmanship to conform with current building regulations, BSS and COP's.

ABIR architects

RIBA Chartered Practice