
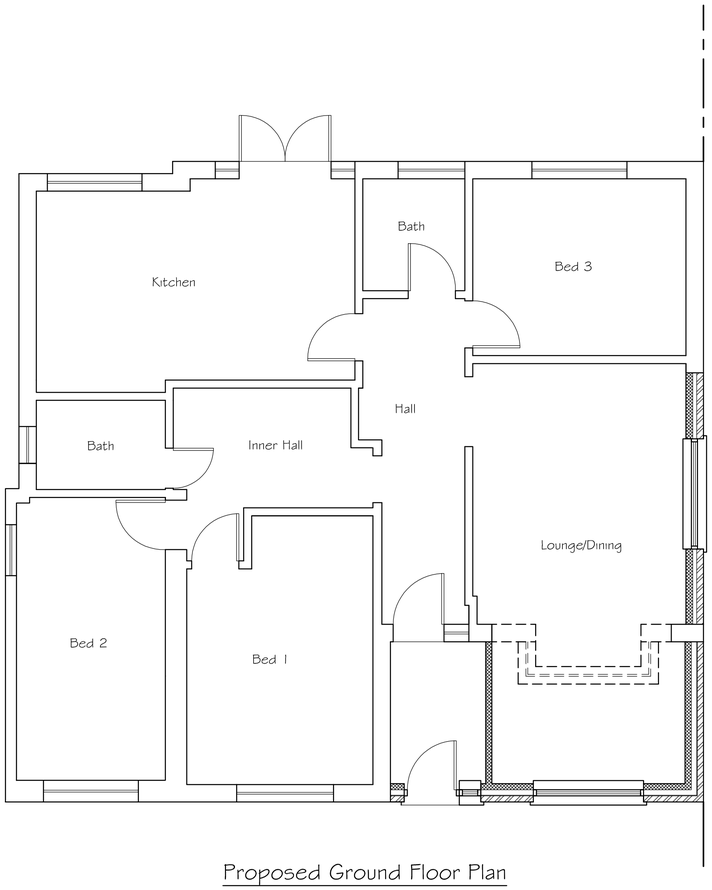


Proposed Ground Floor Plan


Proposed Roof Plan

0 0.5 1 2 3 4 5 6 7 8 9 10


SCALE 1:50

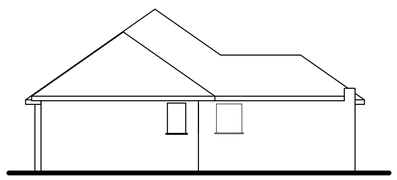


Proposed Side (North) Elevation

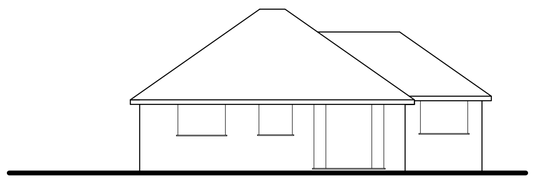

Proposed Rear (East) Elevation

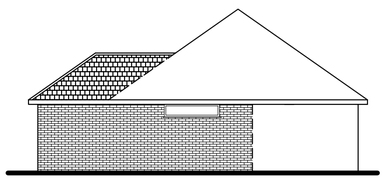

Proposed Side (South) Elevation

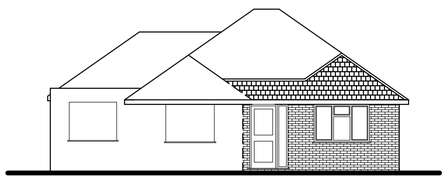

Proposed Front (West) Elevation

0 0.5 1 2 3 4 5 6 7 8 9 10

SCALE 1:100

Tony Rogers
Building Consultants
Address: 40 Dawn Crescent, Upper Beeding
West Sussex, BN44 3WH
Telephone: 01903 815225 Fax: 01903 815225

Rev.	Date:	Revision Description:
A	Sept 2025	North point added and proposed East
		elevation altered

Client: Mr & Mrs M Najarian

Address: 6 Hauling Rise
Worthing
West Sussex
BN13 3AL

Project: Proposed detached dwelling

Scale: 1:50 1:100
Paper Size A1

Date: March 2025

Drawing No: 25/1601/02

Drawn By: AWR

Revision: A