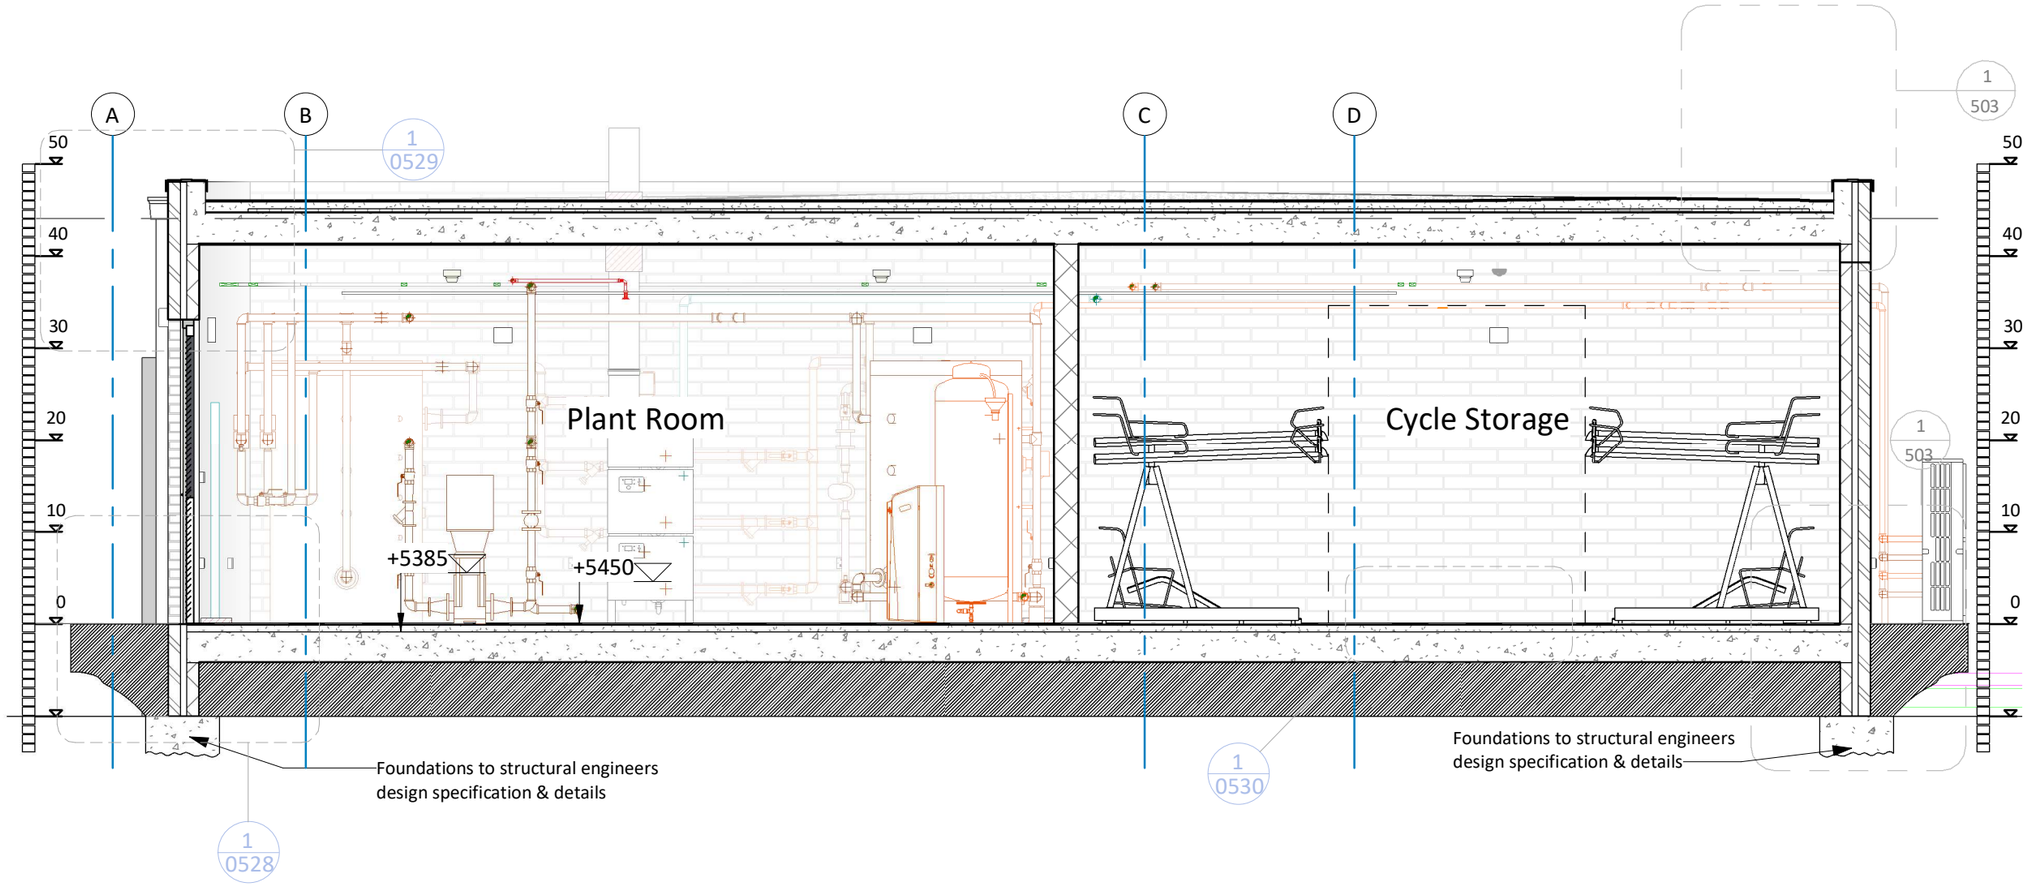


Notes

Do not scale from this drawing. All dimensions to be verified by the Contractor on site.

Key Plan

1 : 50@A3 North Point

Rev	Description	Date	Init	Chk
P05	M&E pipe work indication	01.03.23	DAM	
P04	Incorporation/coordination of comments by various parties	01.07.22	DAM	KH
P03	Drawing updated.	06.06.22	PDH	KH
P02	Drawing updated as part of design development	24.02.22	DAM	SS
P01	Preliminary Issue	09.12.21	PDH	SS

Project
The Mannings, Shoreham-By-Sea

Title
Proposed GA Sections - Section 5

Client
Real LSE Ltd

Status
Preliminary

Date	Drawn By	Checked By
24.02.22	P.D.H.	S.S.
Project No.	**Drawing No.**	**Revision**
K210031	RL51001-CAL-00-ZZ-A-0405	P05

calfordseaden

St John's House 1a Knoll Rise Orpington Kent BR6 0JX
01689 888222 orpington@calfordseaden.com calfordseaden.com
calfordseaden LLP is a Limited Liability Partnership Registered in England & Wales number OC315838
LONDON | BIRMINGHAM | CAMBRIDGE | KENT | ESSEX | HAMPSHIRE