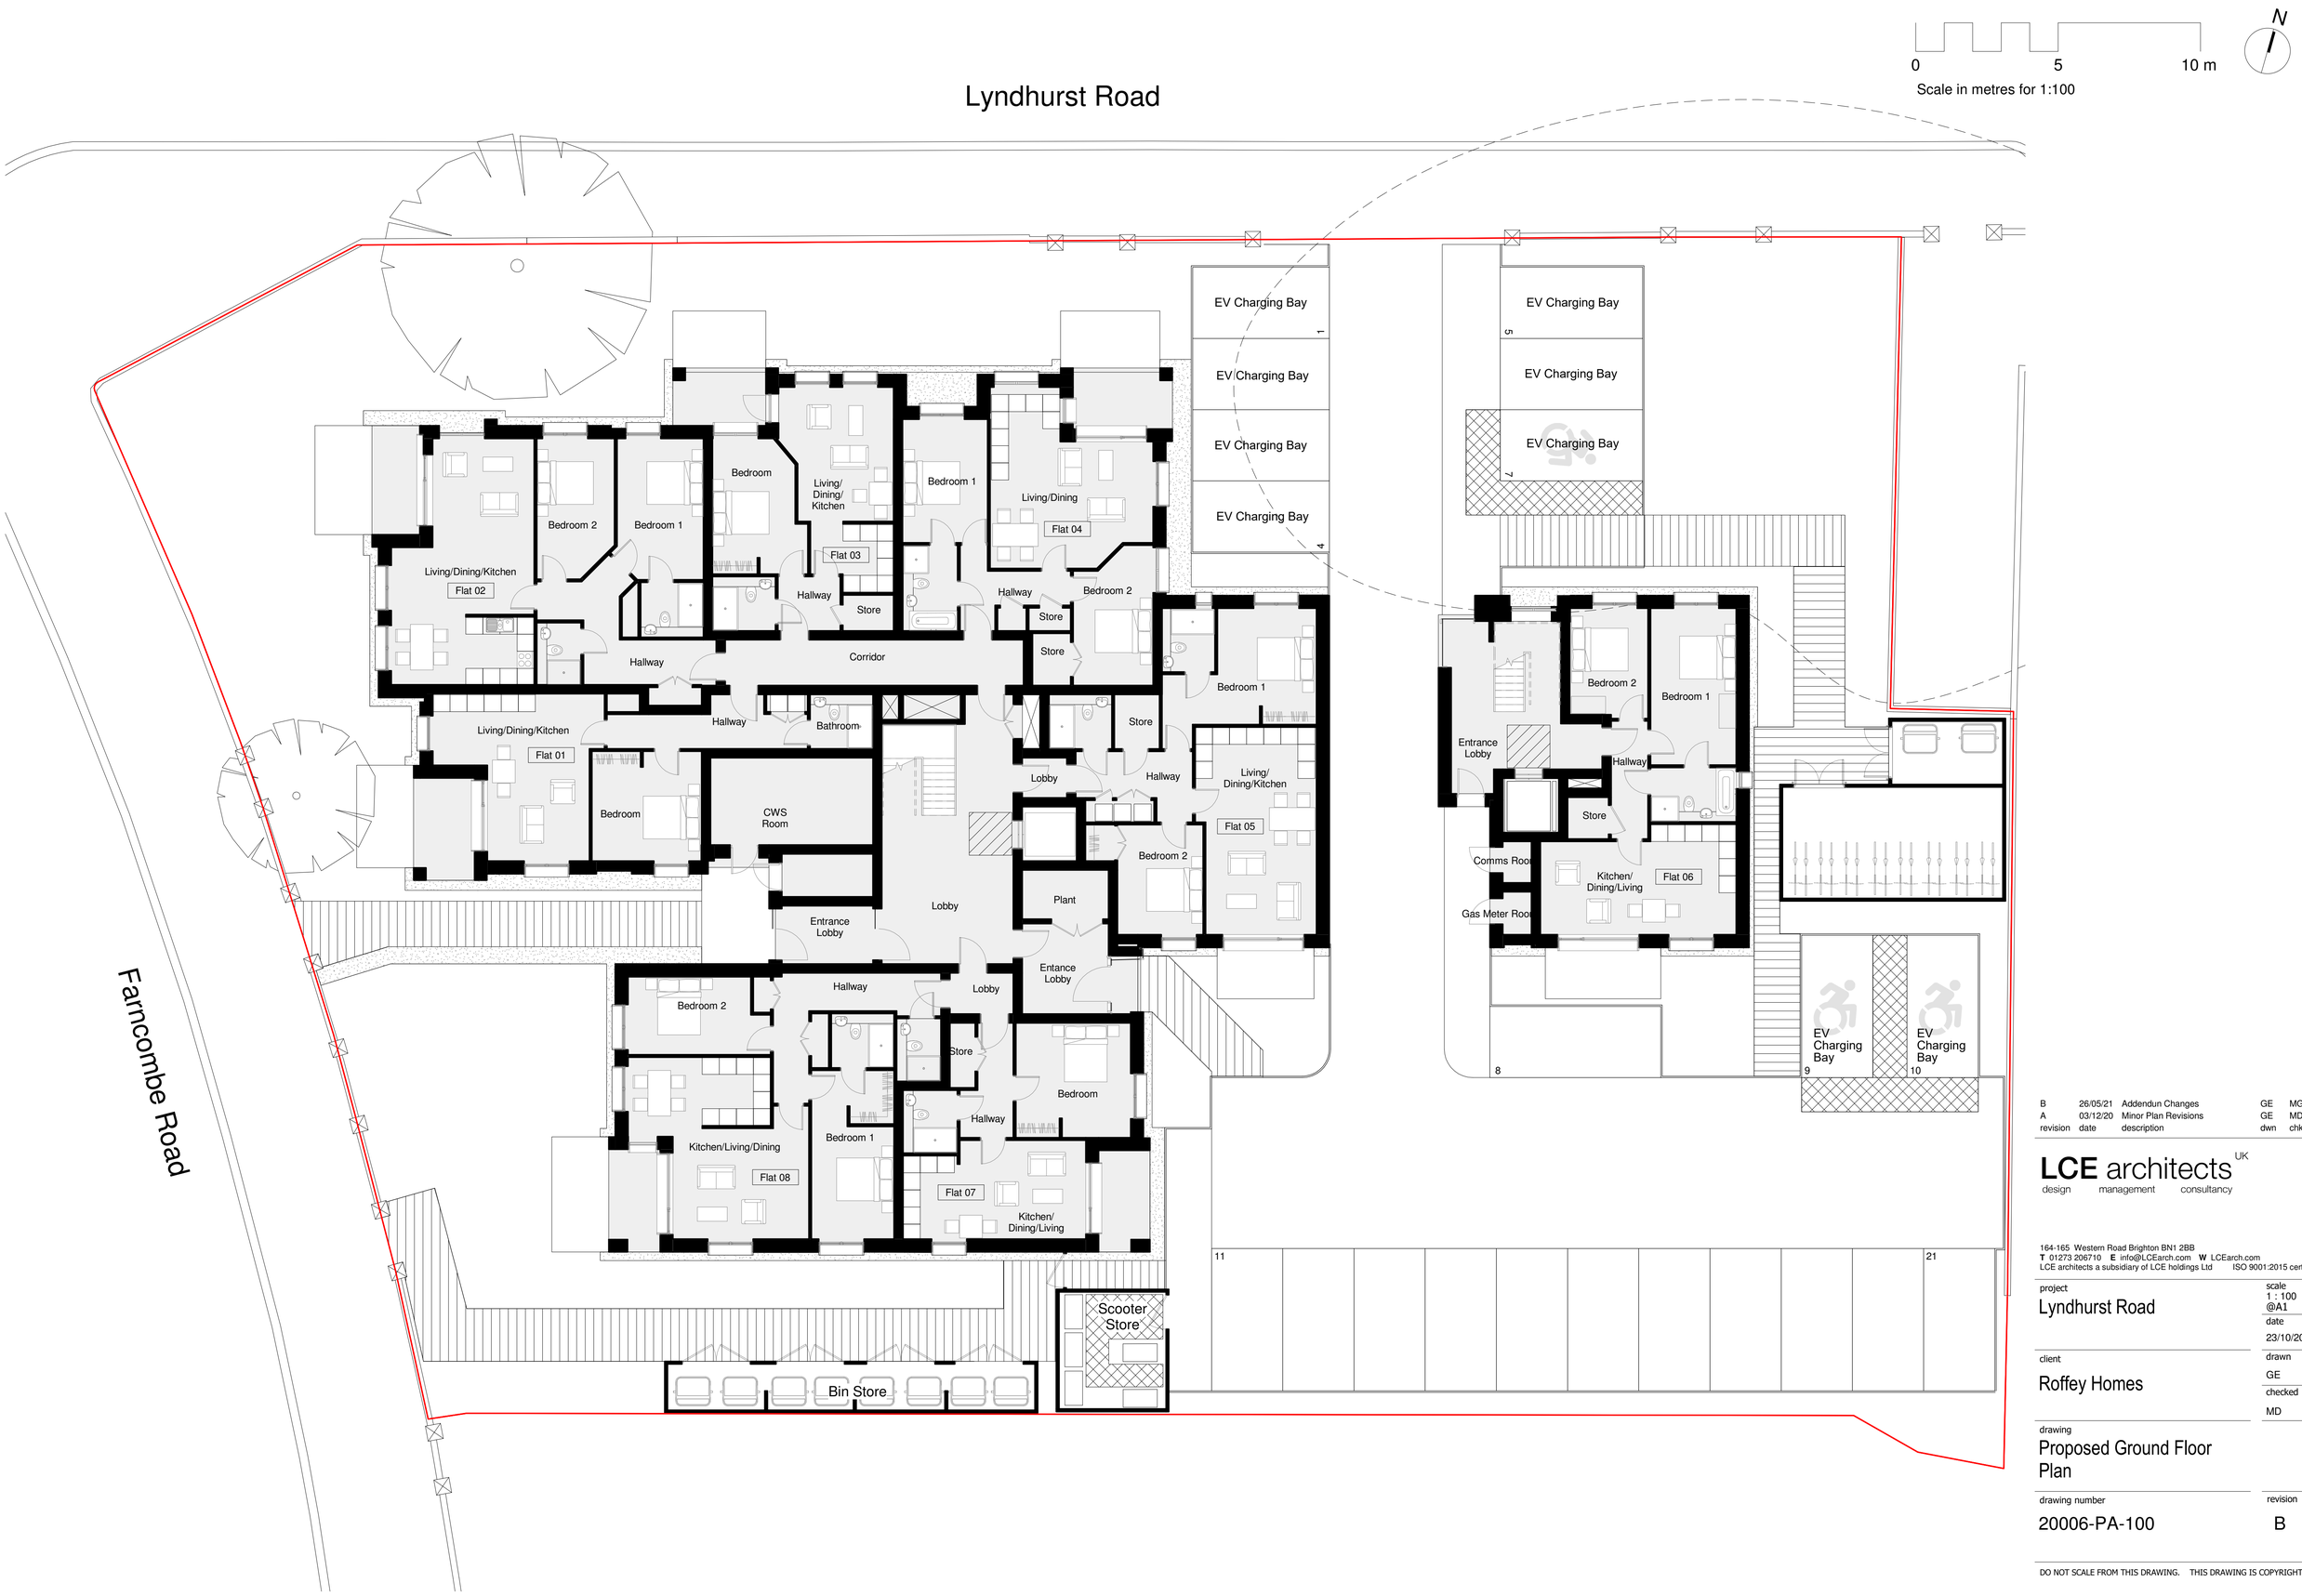


revision	date	description	dwn	chkd
B	26/05/21	Addendun Changes	GE	MG
A	03/12/20	Minor Plan Revisions	GE	MD

LCE architects UK
design management consultancy

164-165 Western Road Brighton BN1 2BB
T 01273 206710 E info@LCEarch.com W LCEarch.com
LCE architects a subsidiary of LCE holdings Ltd ISO 9001:2015 certified

project
Lyndhurst Road

scale
1 : 100 @A1

date
23/10/2020

client
Roffey Homes

drawn
GE

checked
MD

drawing
Proposed Ground Floor Plan

drawing number
20006-PA-100

revision
B

DO NOT SCALE FROM THIS DRAWING. THIS DRAWING IS COPYRIGHT ©