BOUNDARY FENCE

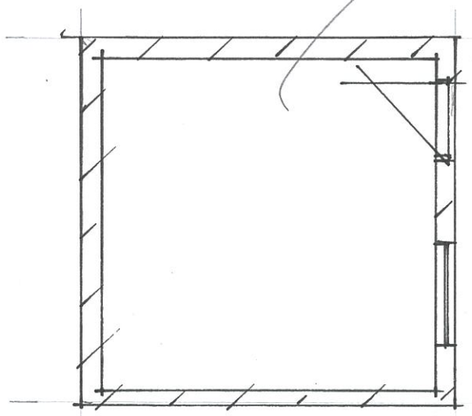

PLAN 1:50

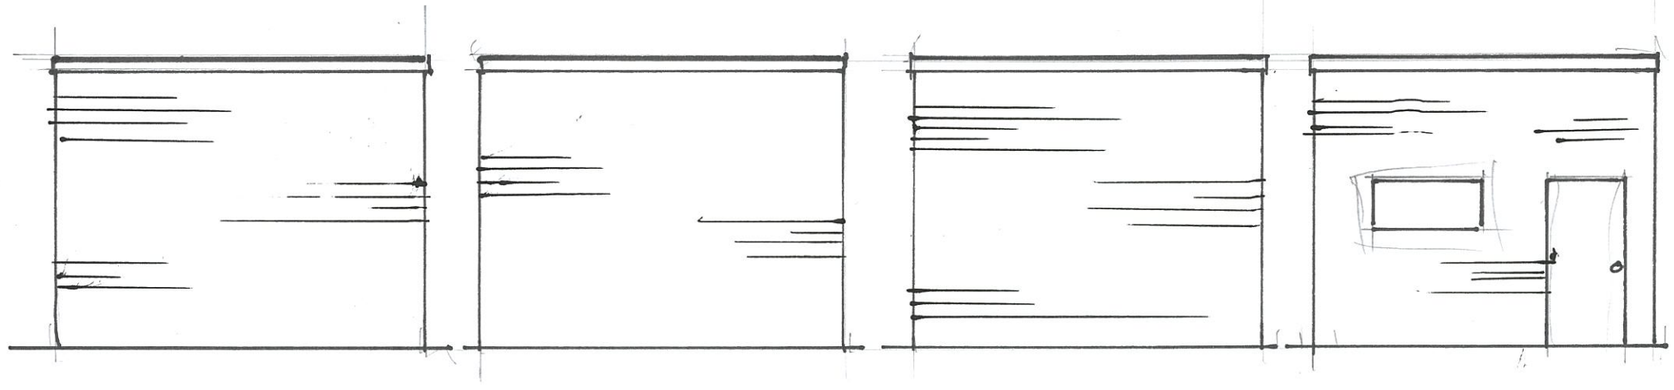

NORTH SOUTH WEST EAST

ALL ELEVATIONS @ 1:50.

0 1 2 3

1:50 @ A3.

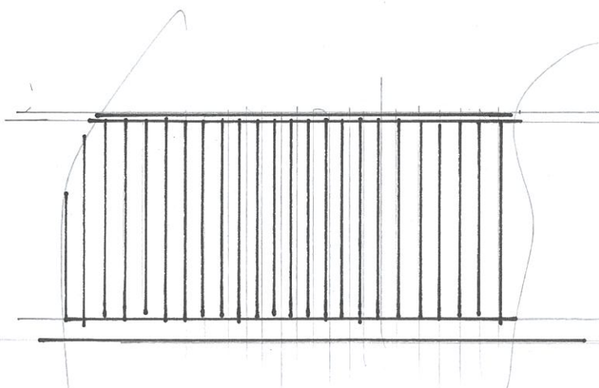

- FROM FRONT OF HOUSE TO PAVEMENT 2.7m
- SIDE OF HOUSE FROM FENCE TO PAVEMENT 4.9m.

FENCE ELEVATION 1:50

8 BRUCE WAY, MARINE, WORTHING, W. SX. BN11 5JX.