


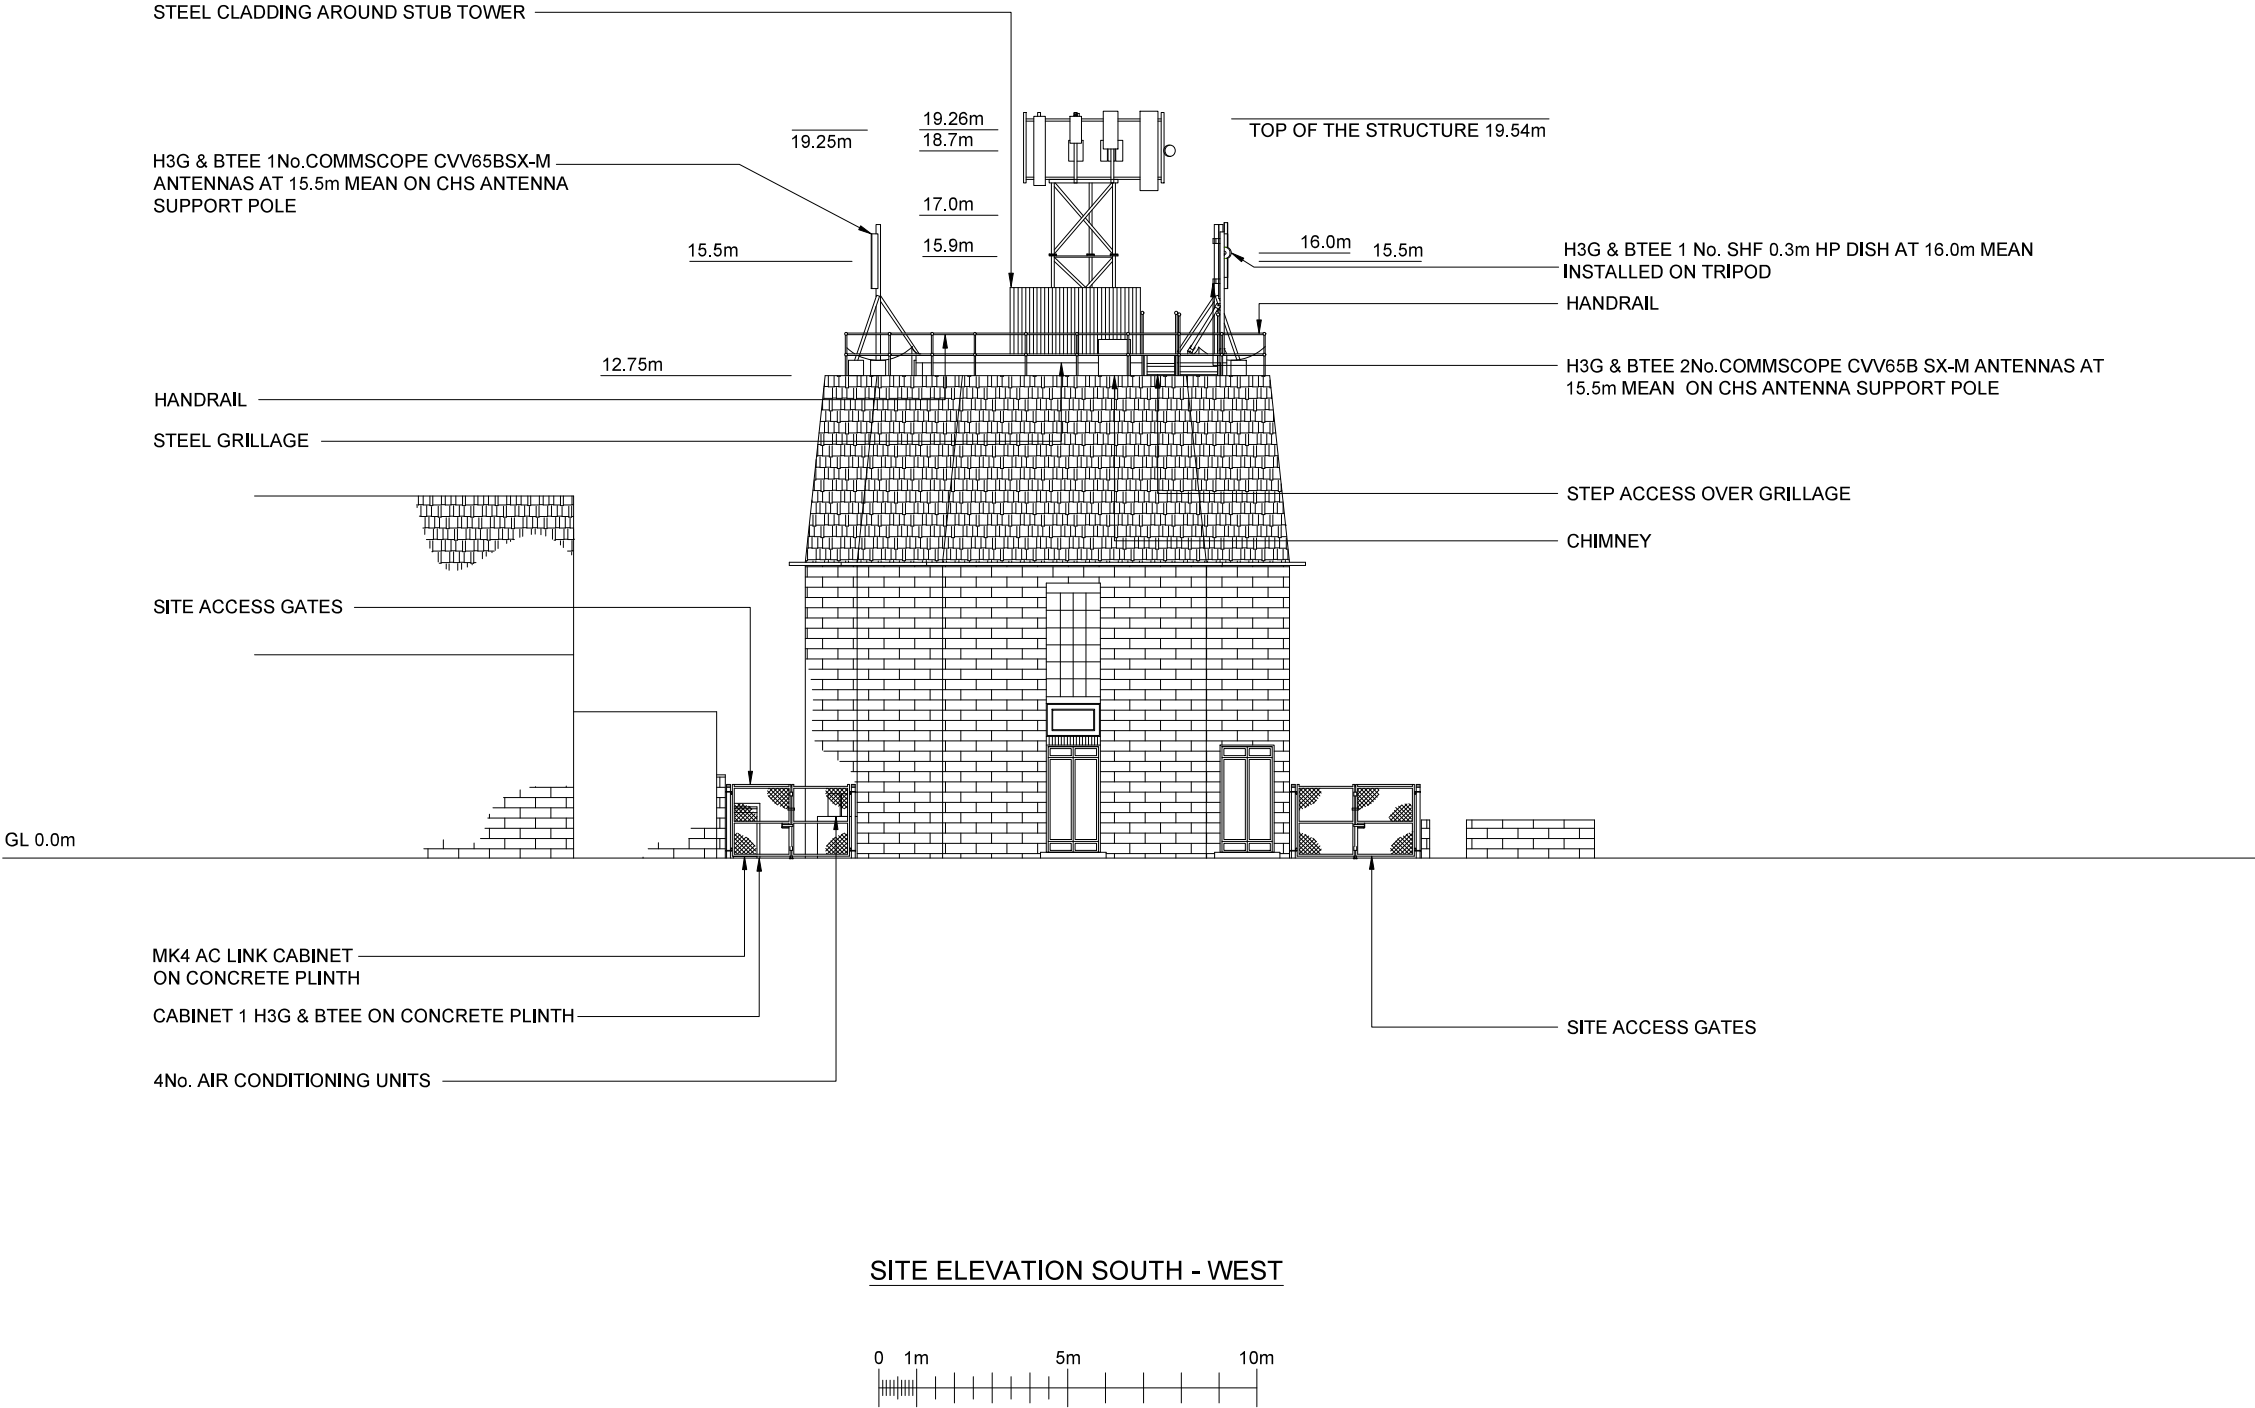

SITE ELEVATION SOUTH - WEST

©2020 Cellnex  
All rights reserved. No part of this publication may be reproduced, stored in a retrieval system or transmitted in any form or by any means (Electronic, Mechanical, Photocopying, Recording or otherwise), without the prior written consent of the Company.

NOTES

PROJECT No. COL.MOD.UK.0008240

CELL No. ADR013

|     |                                |          |     |     |
|-----|--------------------------------|----------|-----|-----|
|     |                                |          |     |     |
|     |                                |          |     |     |
| 01  | COL.MOD.UK.0008240<br>PLANNING | 03/12/25 | HS  | VR  |
| ISS | REVISION                       | DATE     | DRN | APP |



Teligent House, Kings Hill Avenue, Kent, ME19 4AQ  
Tel. 01732 879600, Email. info@teligent.co.uk

SITE No UK-SW-000493  
SHOREHAM ATE  
TARMOUNT LANE  
SHOREHAM BY SEA  
WEST SUSSEX  
BN43 6DA

NGR TQ 21750 05130

OS GRID E 512750, N 105130

TITLE  
ELEVATION  
EXISTING  
SOUTH WEST

SCALE 1:200

|          |    |          |
|----------|----|----------|
| DRAWN    | HS | 14/10/25 |
| APPROVED | VR | 14/10/25 |

|                           |              |     |
|---------------------------|--------------|-----|
| DRG No.                   | Sheet 2 of 5 | Rev |
| UKSW000493- 07-002 -MD027 |              | 27  |