


NOTES

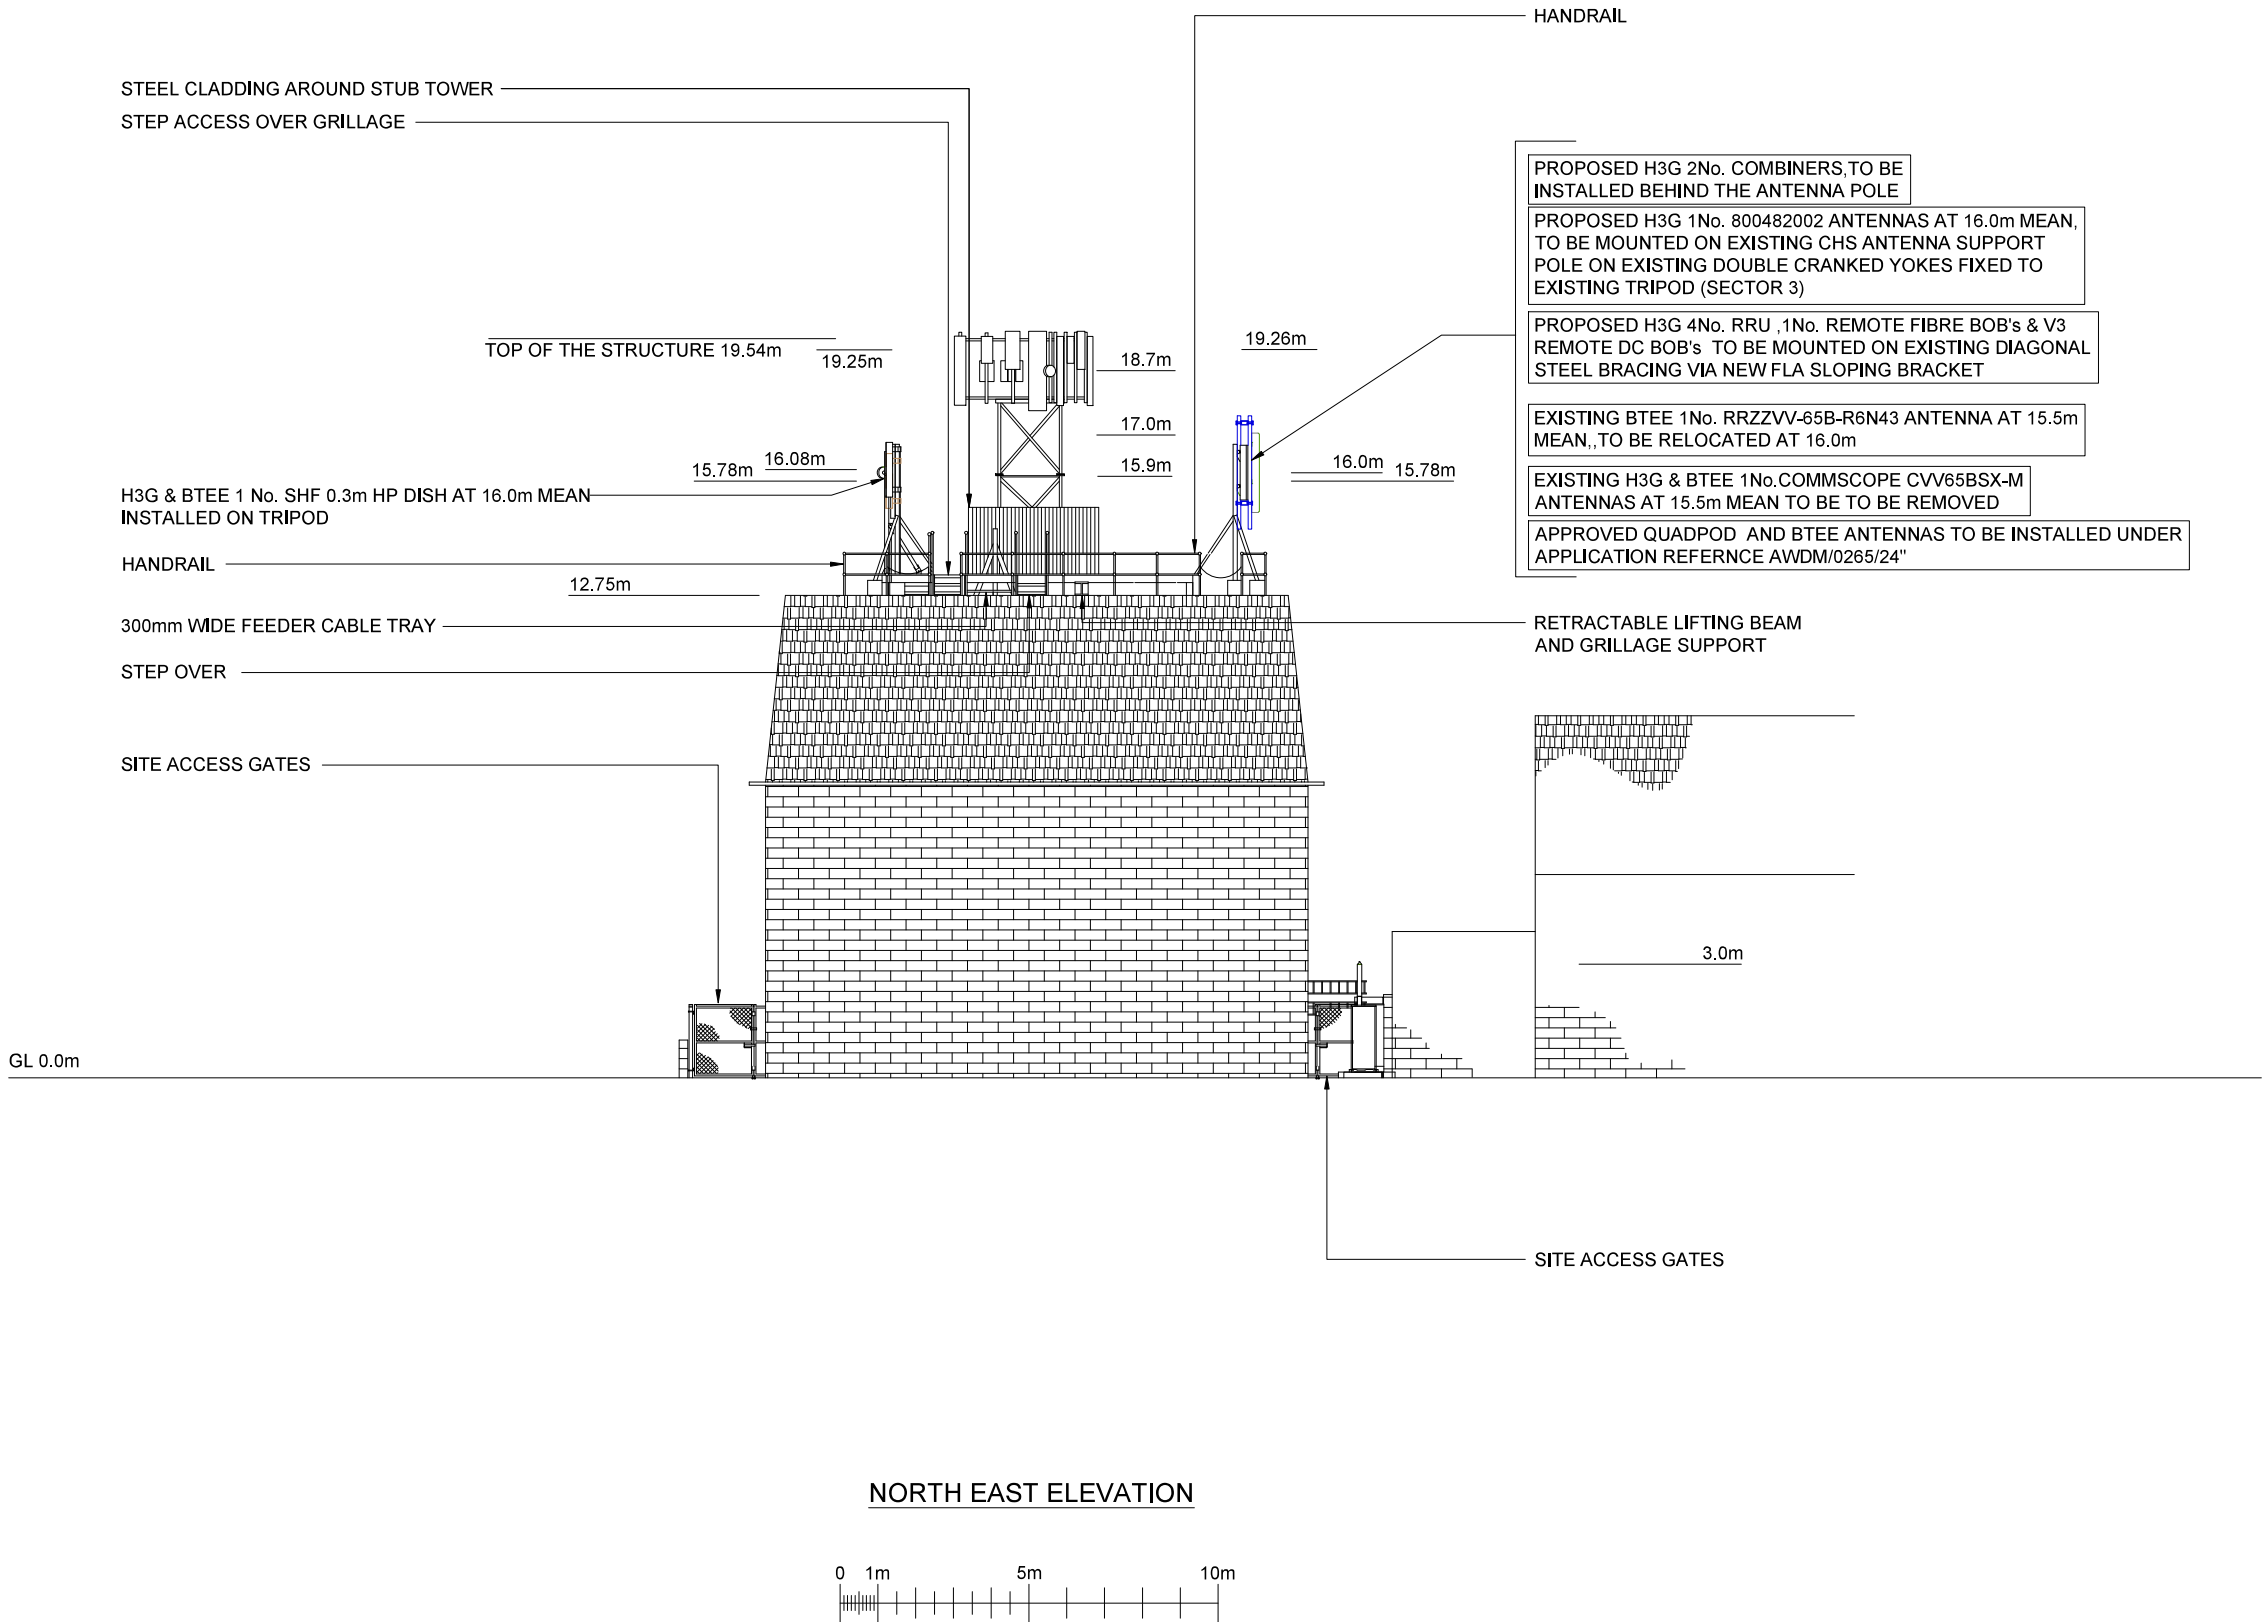

PROJECT No. COL.MOD.UK.0008240

CELL No. ADR013

01	COL.MOD.UK.0008240 PLANNING	03/12/25	HS	VR
ISS	REVISION	DATE	DRN	APP



Teligent House, Kings Hill Avenue, Kent, ME19 4AQ
Tel. 01732 879600, Email. info@teligent.co.uk

SITE No **UK-SW-000493**
SHOREHAM ATE
TARMOUNT LANE
SHOREHAM BY SEA
WEST SUSSEX
BN43 6DA

NGR TQ 21750 05130

OS GRID E 512750, N 105130

TITLE
ELEVATION
PROPOSED
NORTH EAST

SCALE 1:200

DRAWN	HS	14/10/25
APPROVED	VR	14/10/25

DRG No.	Sheet 4 of 5	Rev
UKSW000493- 07-150 -MD027		27