
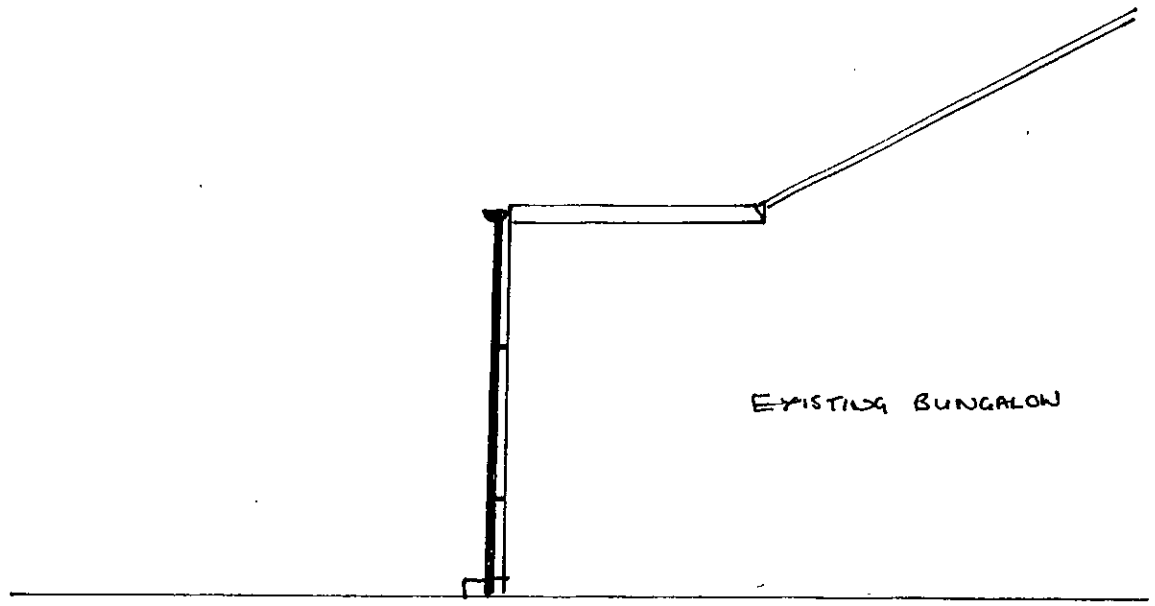


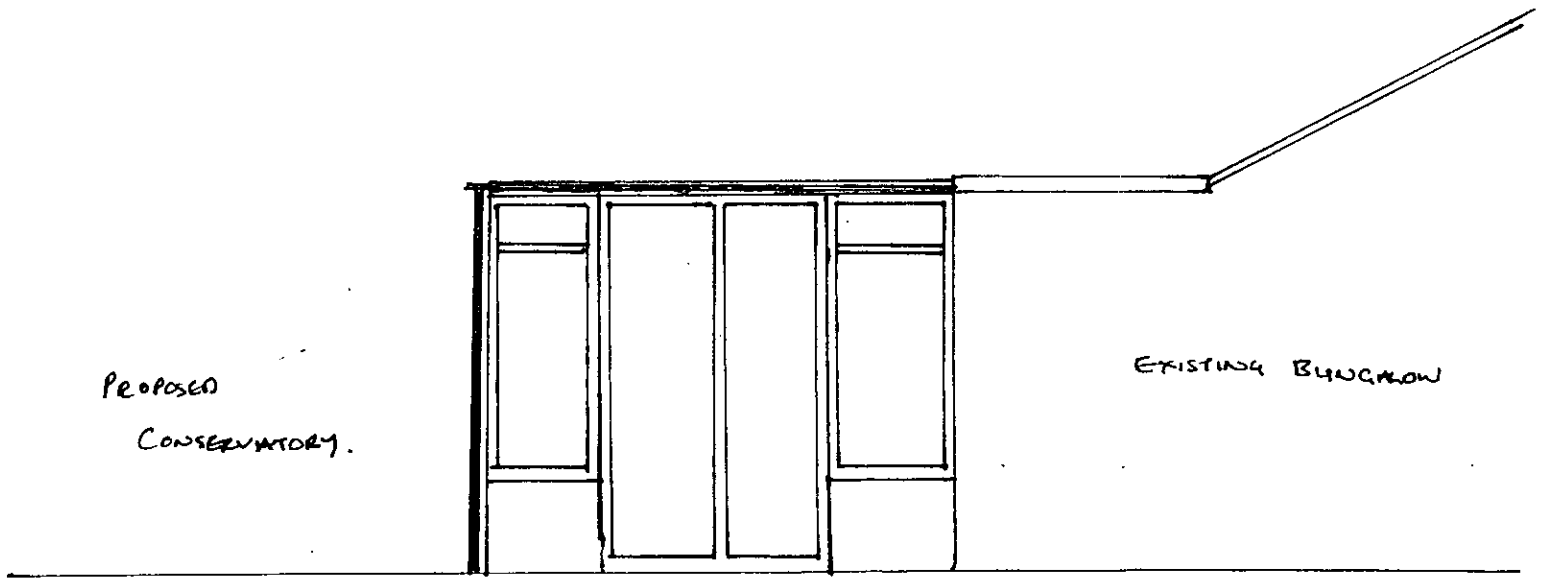

PROPOSED CONSERVATORY.

16 Sedbury Road
Lancing
BN15 0LL.

SOUTH ELEVATION

ADUR & WORTHING
PLANNING SERVICES
AWDM/0559/12
15/5/12

SCALE 1:50