

PROPOSED CONSERVATORY.

1/a Sedbury Road.
Lancing
BN15 0LL.

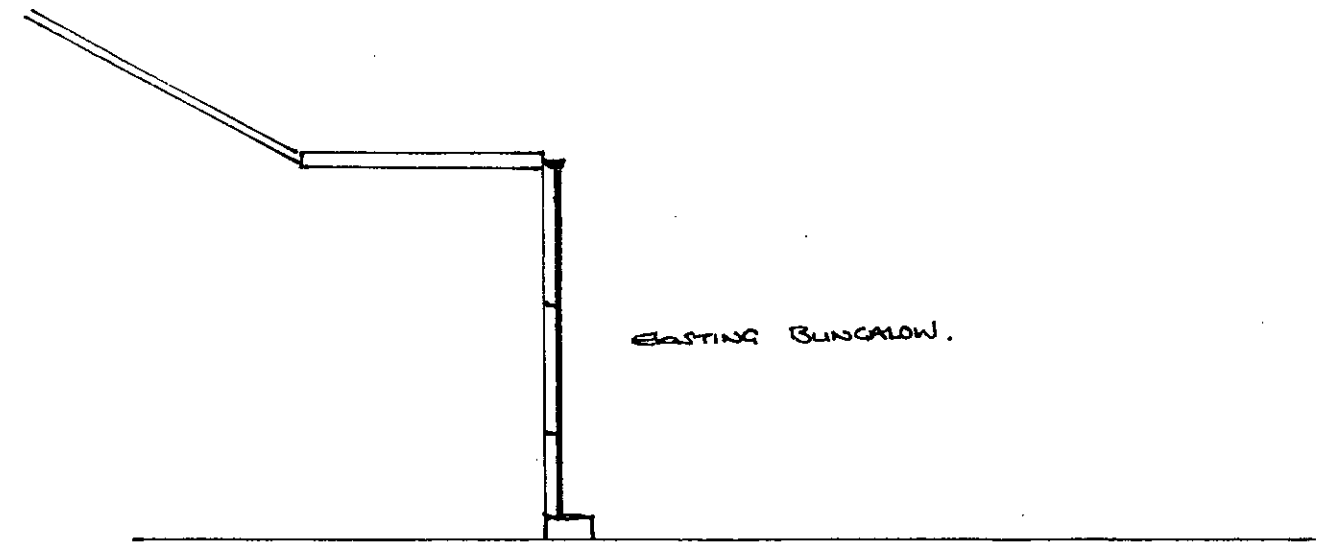

NORTH ELEVATION

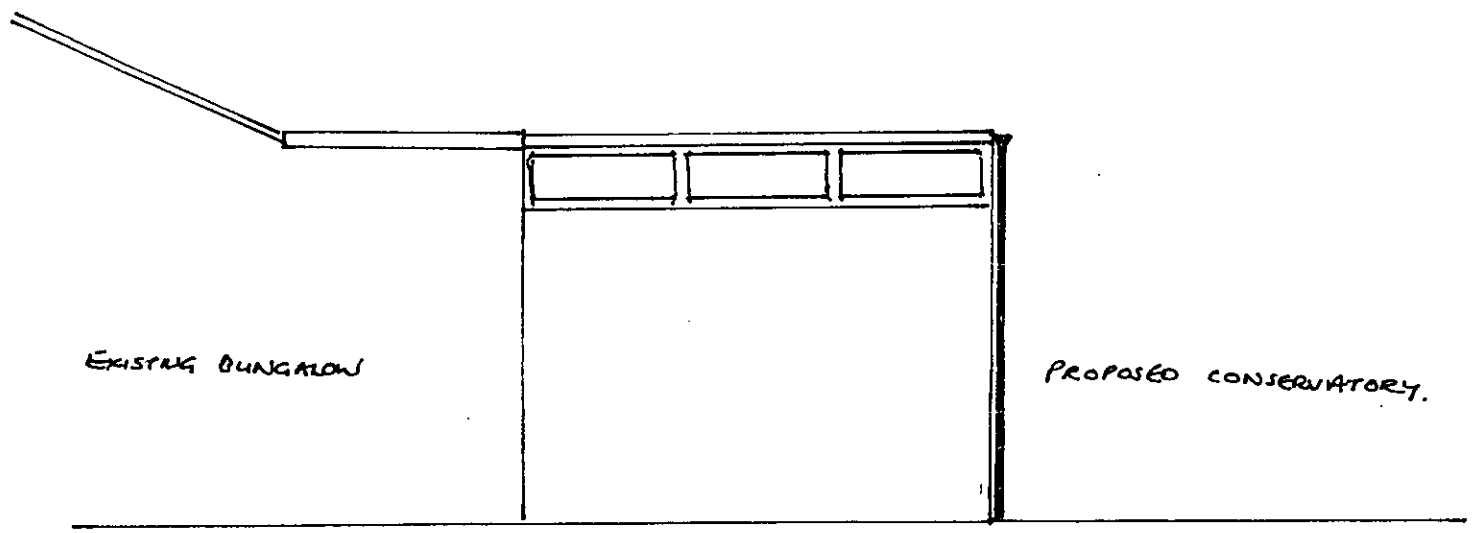

& WORTHI
PLA NING SERVIC
PLAN A/DM/0559/12
DATE VALID 15/5/12

SCALE 1:50