N

SITE LOCATION FOR:
LANCING BUSINESS PARK
ESTATE SIGNAGE
SIGN 2
COMMERCE WAY JUNCTION WITH MARLBOROUGH ROAD

ADUR & WORTHING
PLANNING SERVICES
PLAN AWDM/0507/12
DATE VALID 14 MAY 2012

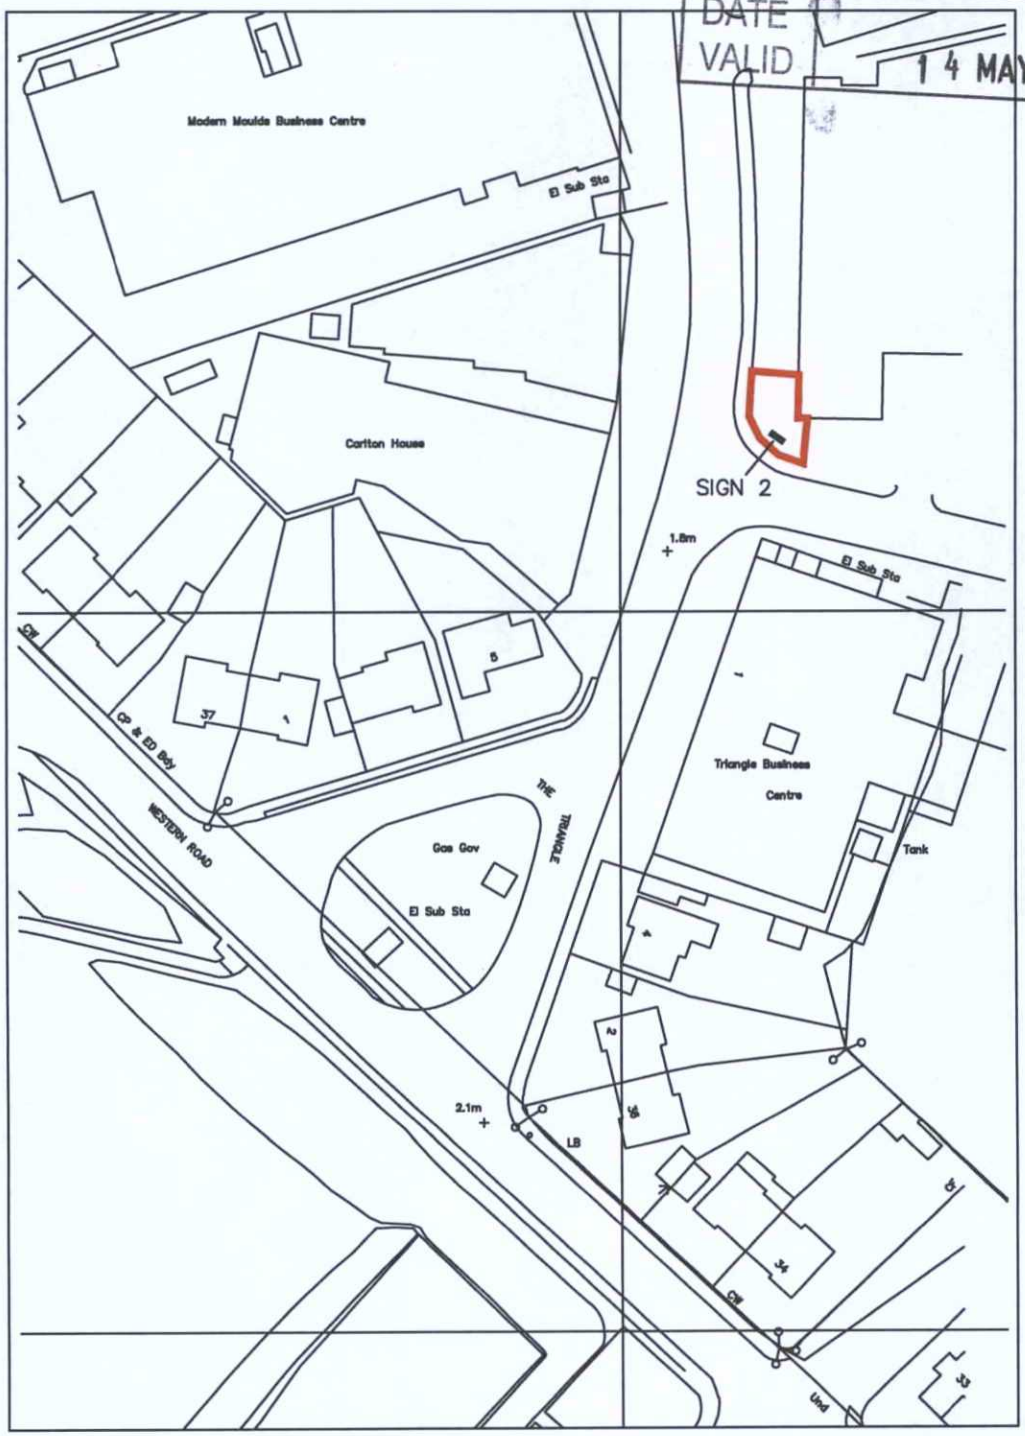

Reproduced by permission of Ordnance Survey on behalf of the Controller of Her Majesty's Stationery Office at a scale of 1:1250@A4
Crown copyright 2008. All rights reserved.
Licence Number: AL 100036689

0 10 20 30 40 50 60 70

Scale Bar