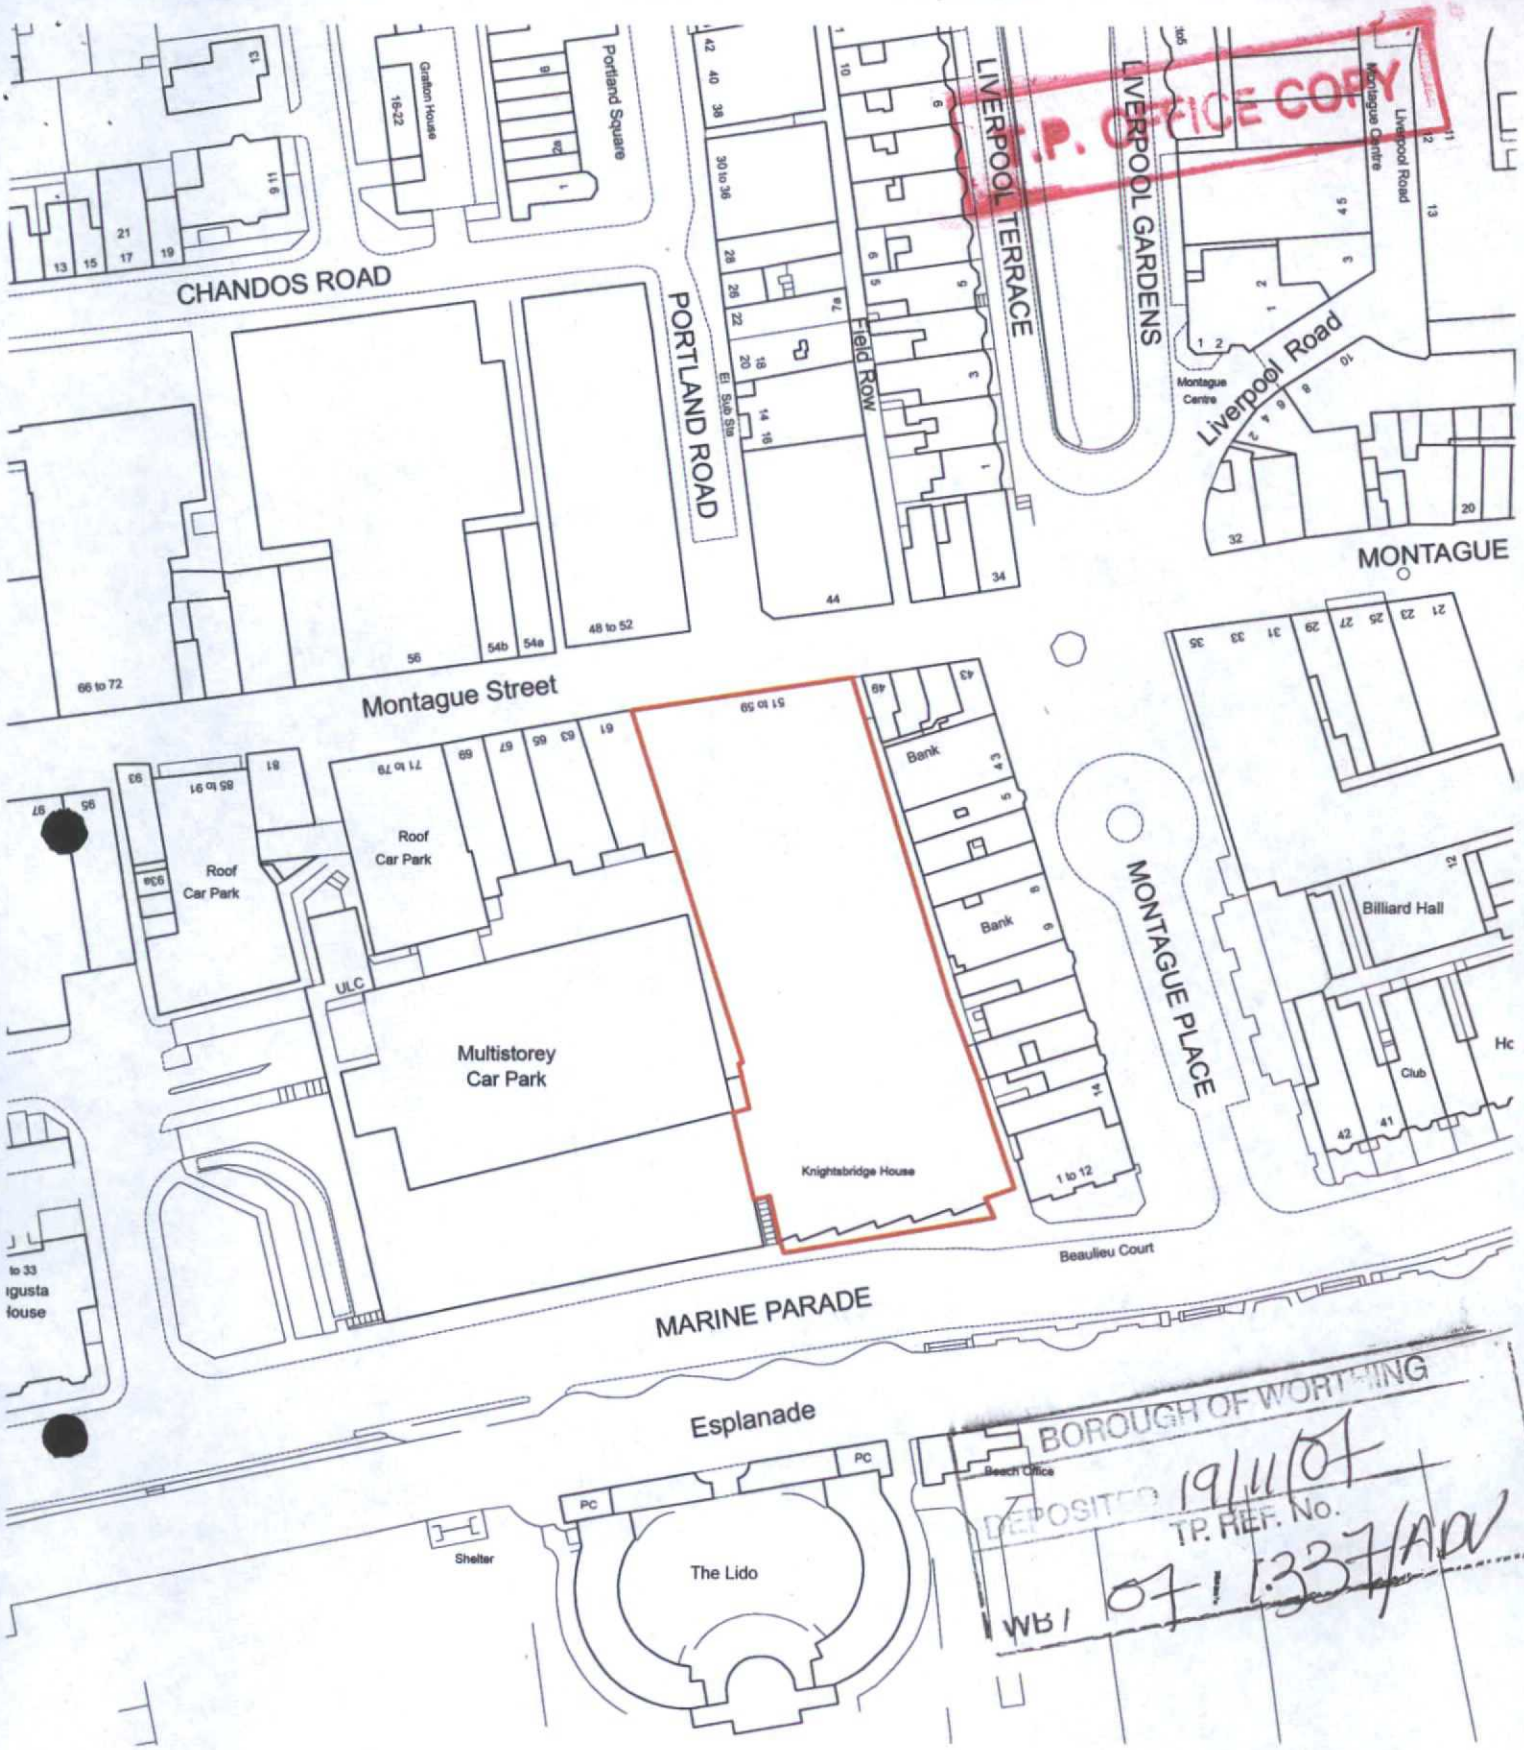

KEY

Location of Site

nlp Nathaniel Lichfield and Partners

Project	M&S, Worthing
Title	**Plan 1** **Site Location Plan**
Client	Marks & Spencer
Date	October 2007
Scale	1:1250 @ A4
Drawn by	SW

N