

Ordnance Survey, (c) Crown Copyright 2026. All rights reserved. Licence number 100022432

Site Boundary

Site Location Plan

Scale 1:1,000 @ A3

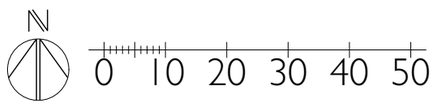

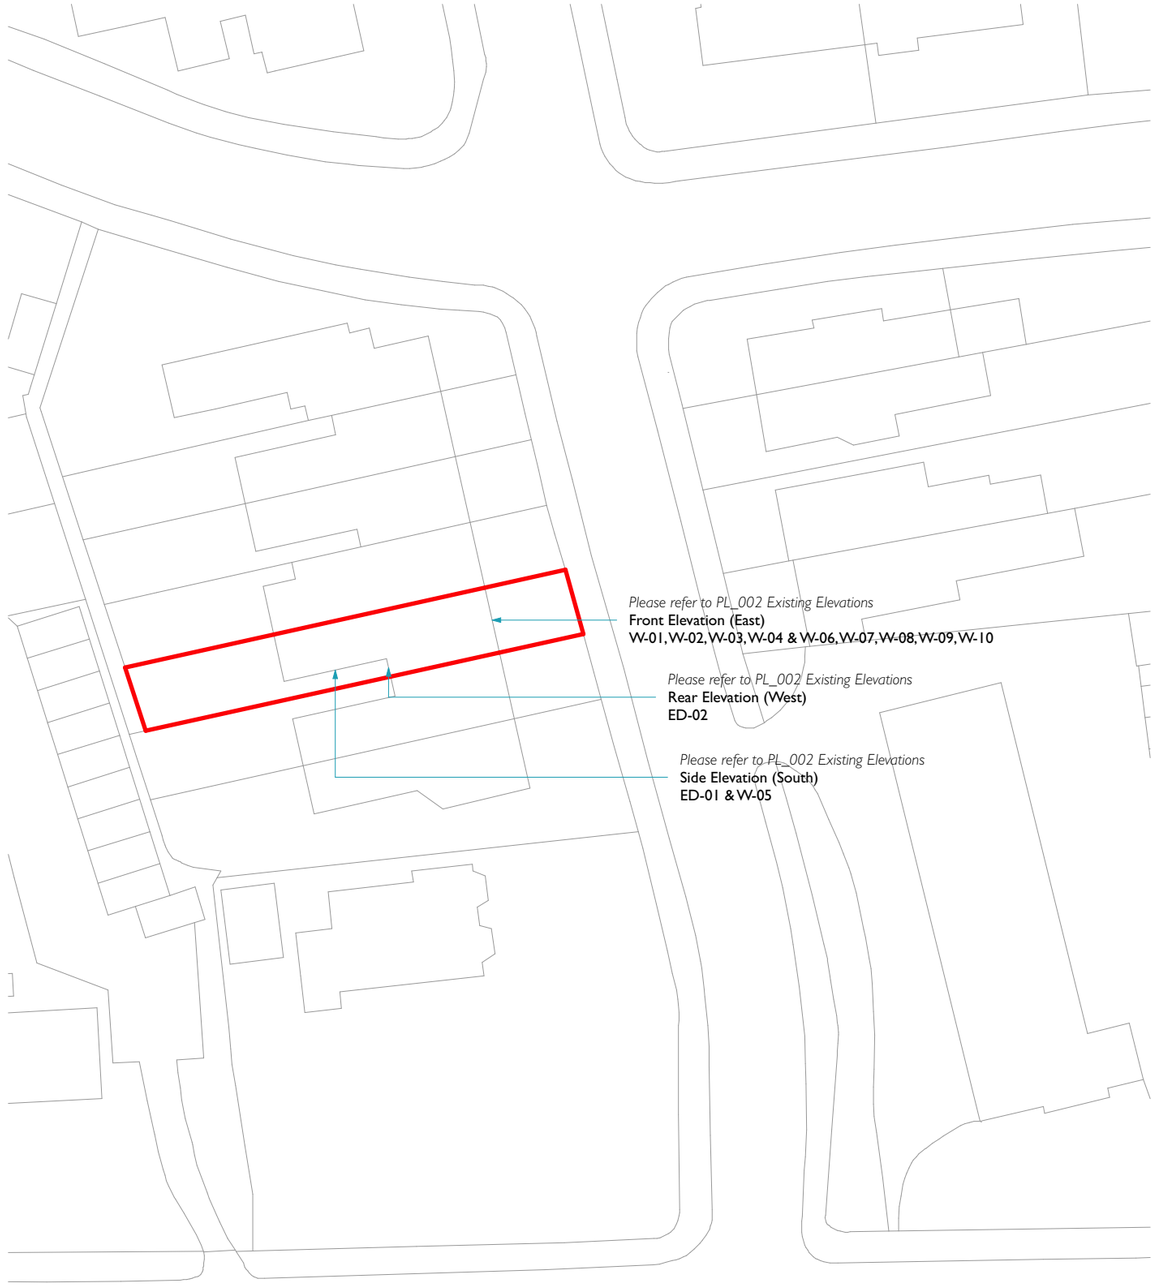

Site Boundary

Block Plan

Scale 1:500 @ A3

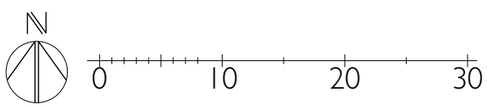

PMR ARCHITECTURE

Sheridan House
112 - 116 Western Road
Hove, BN3 1DD

01273 980820
brighton@pmr-architecture.co.uk
www.pmr-architecture.co.uk

Client:	Callaways Ltd.
Project:	109 Heene Road, Worthing, BN11 4PH
Drawing Title:	Site Location & Block Plan
Drawing No:	26.61_PL_001
Revision:	C
Date:	November 2026
Status:	PLANNING
Scale:	1:1000, 1:500 @ A3