

Existing Front (East) Elevation

Scale 1:100 @ A3



Existing Side (South) Elevation

Scale 1:100 @ A3

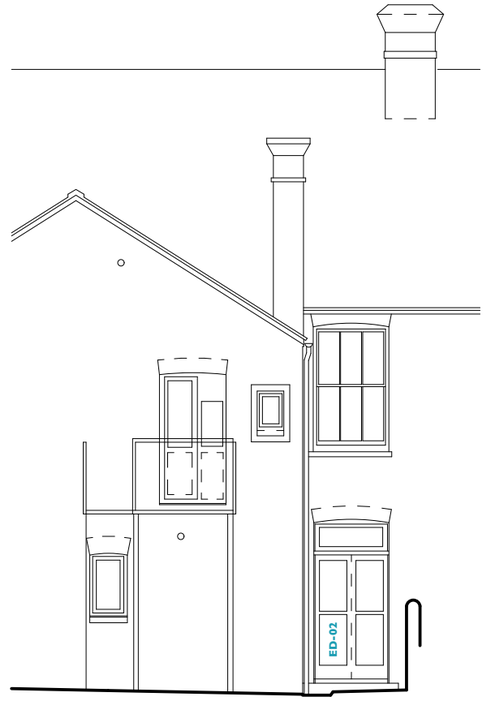

Existing Rear (West) Elevation

Scale 1:100 @ A3

PMR ARCHITECTURE

Sheridan House
112 - 116 Western Road
Hove, BN3 1DD

01273 980820
brighton@pmr-architecture.co.uk
www.pmr-architecture.co.uk

Client:	Callaways Ltd.
Project:	109 Heene Road, Worthing, BN11 4PH
Drawing Title:	Existing Elevations
Drawing No:	26.61_PL_002
Revision:	A
Date:	November 2026
Status:	PLANNING
Scale:	1:100 @ A3

0 1 2 3 4 5