




Proposed Floor Plan

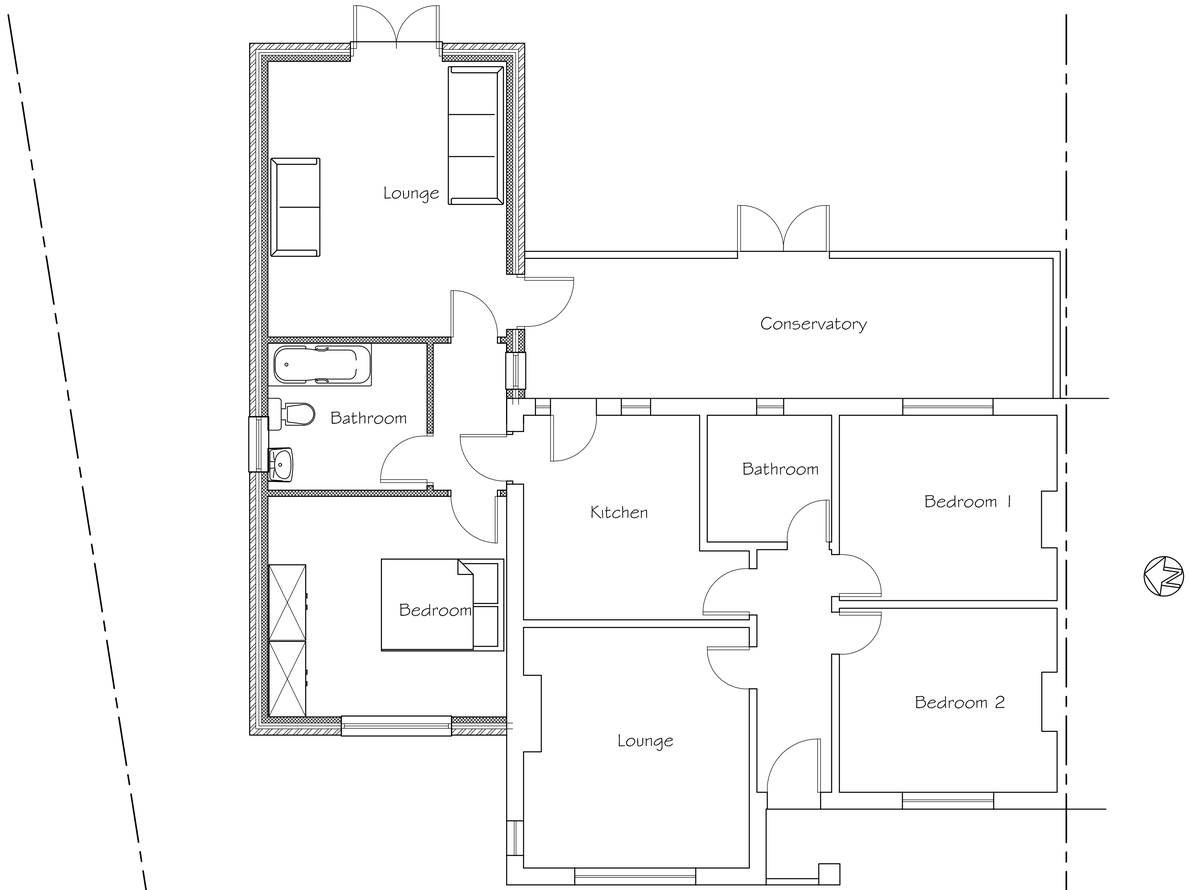


SCALE 1:50

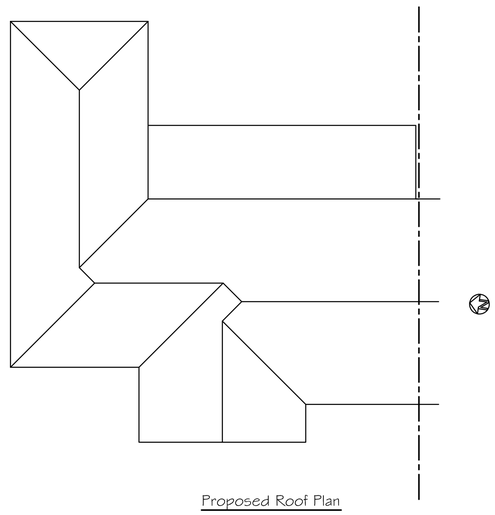


Proposed Roof Plan

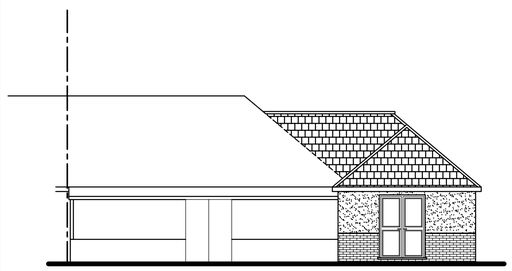


Proposed Rear (East) Elevation

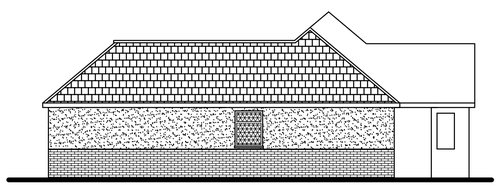

Proposed Side (North) Elevation

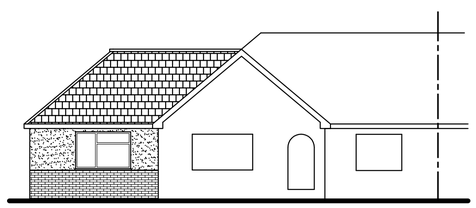

Proposed Front (West) Elevation

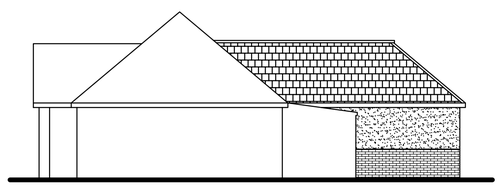

Proposed Side (South) Elevation



SCALE 1:100

Tony Rogers
Building Consultants
Address: 40 Dawn Crescent, Upper Beeding
West Sussex, BN44 3WH
Telephone: 01903 815225 Fax: 01903 815225

Rev.	Date:	Revision Description:

Client: Mr J Peake

Address: 108 Grand Avenue
Lancing
West Sussex
BN15 9QD

Project: Proposed single storey side extension for a dependant relative

Scale: 1:50 1:100
Paper Size A1

Date: October 2026

Drawing No: 13/880/01

Drawn By: AWR

Revision: