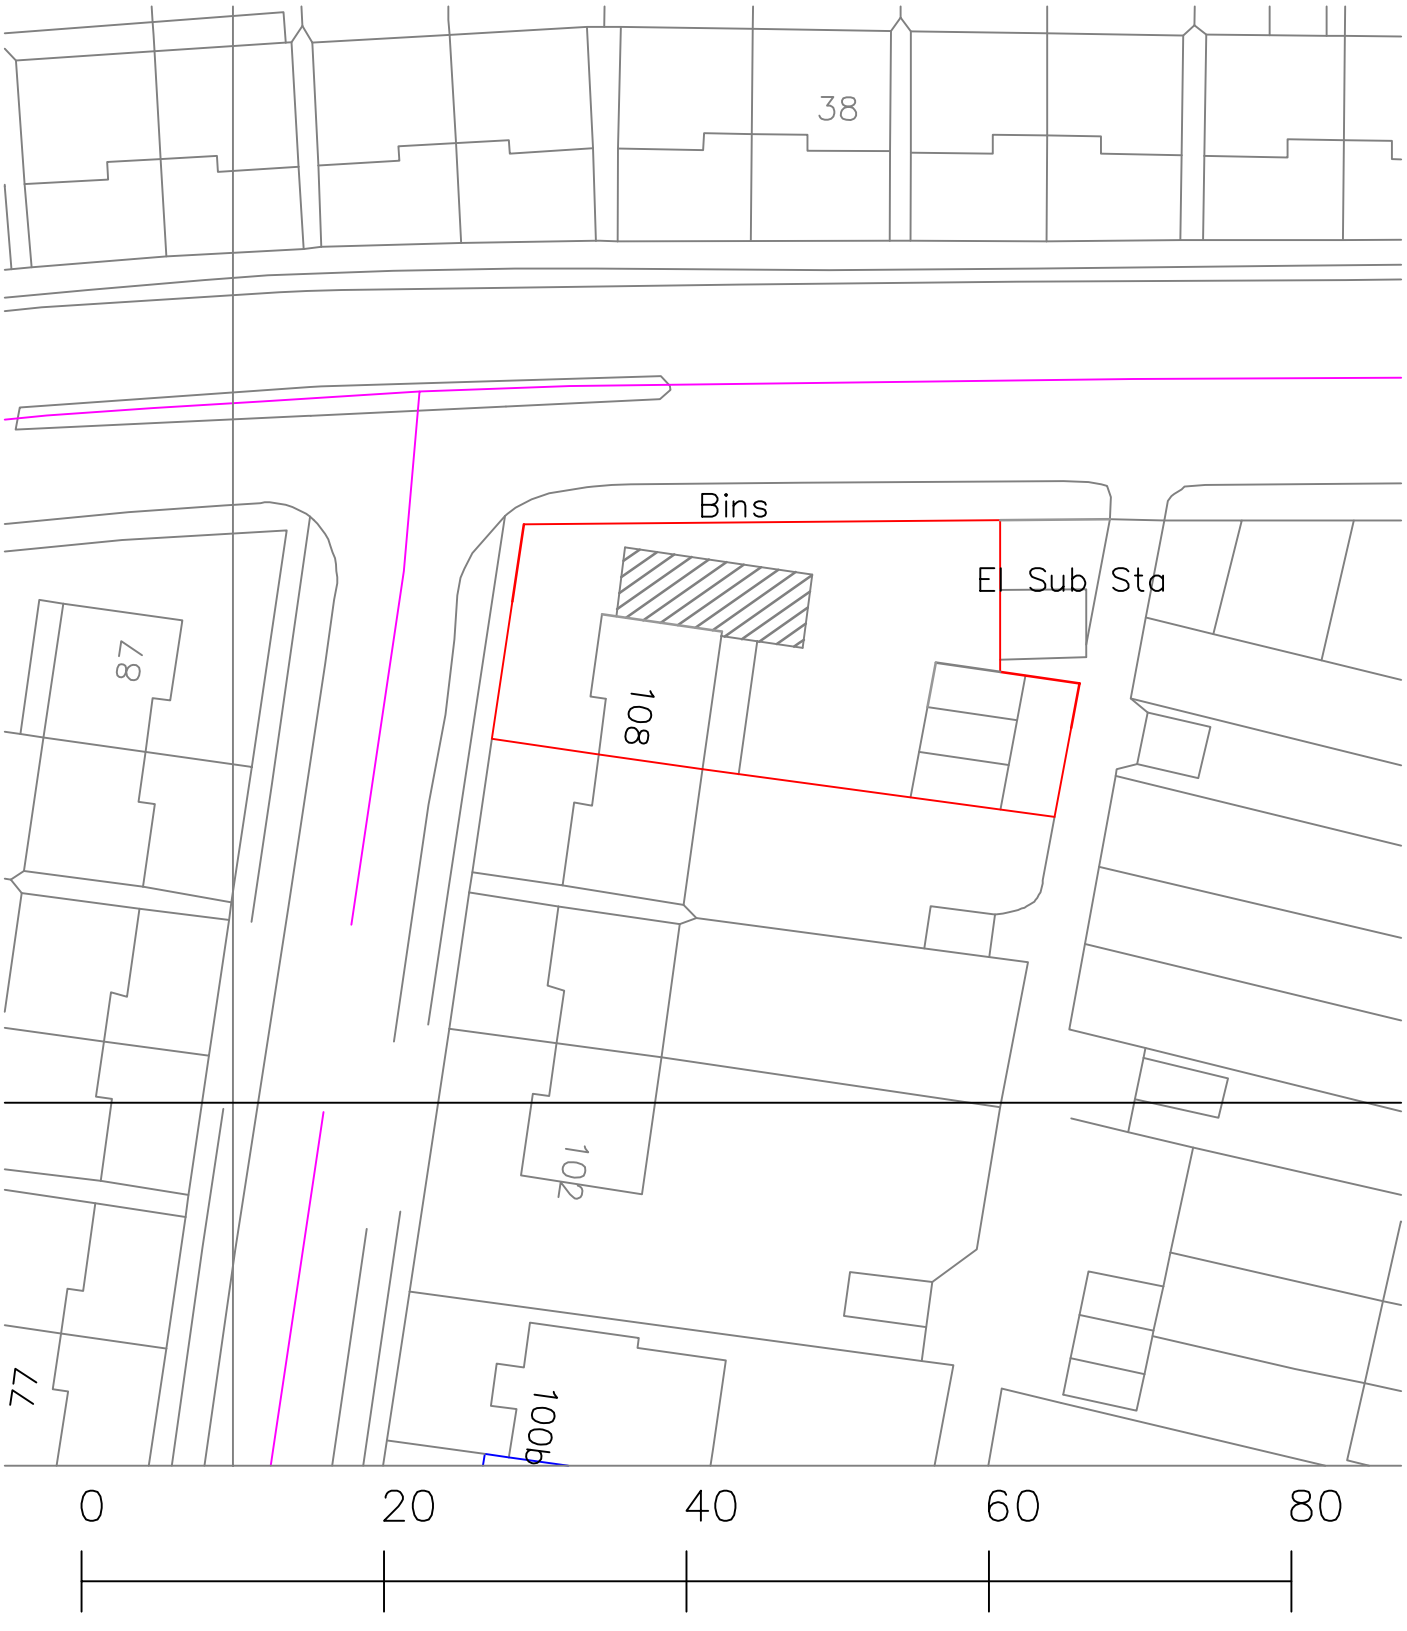


Metres
108 Grand Avenue
Lancing
Block Plan 1:500
A4 Paper