BLOCK PLAN. SCALE 1:500

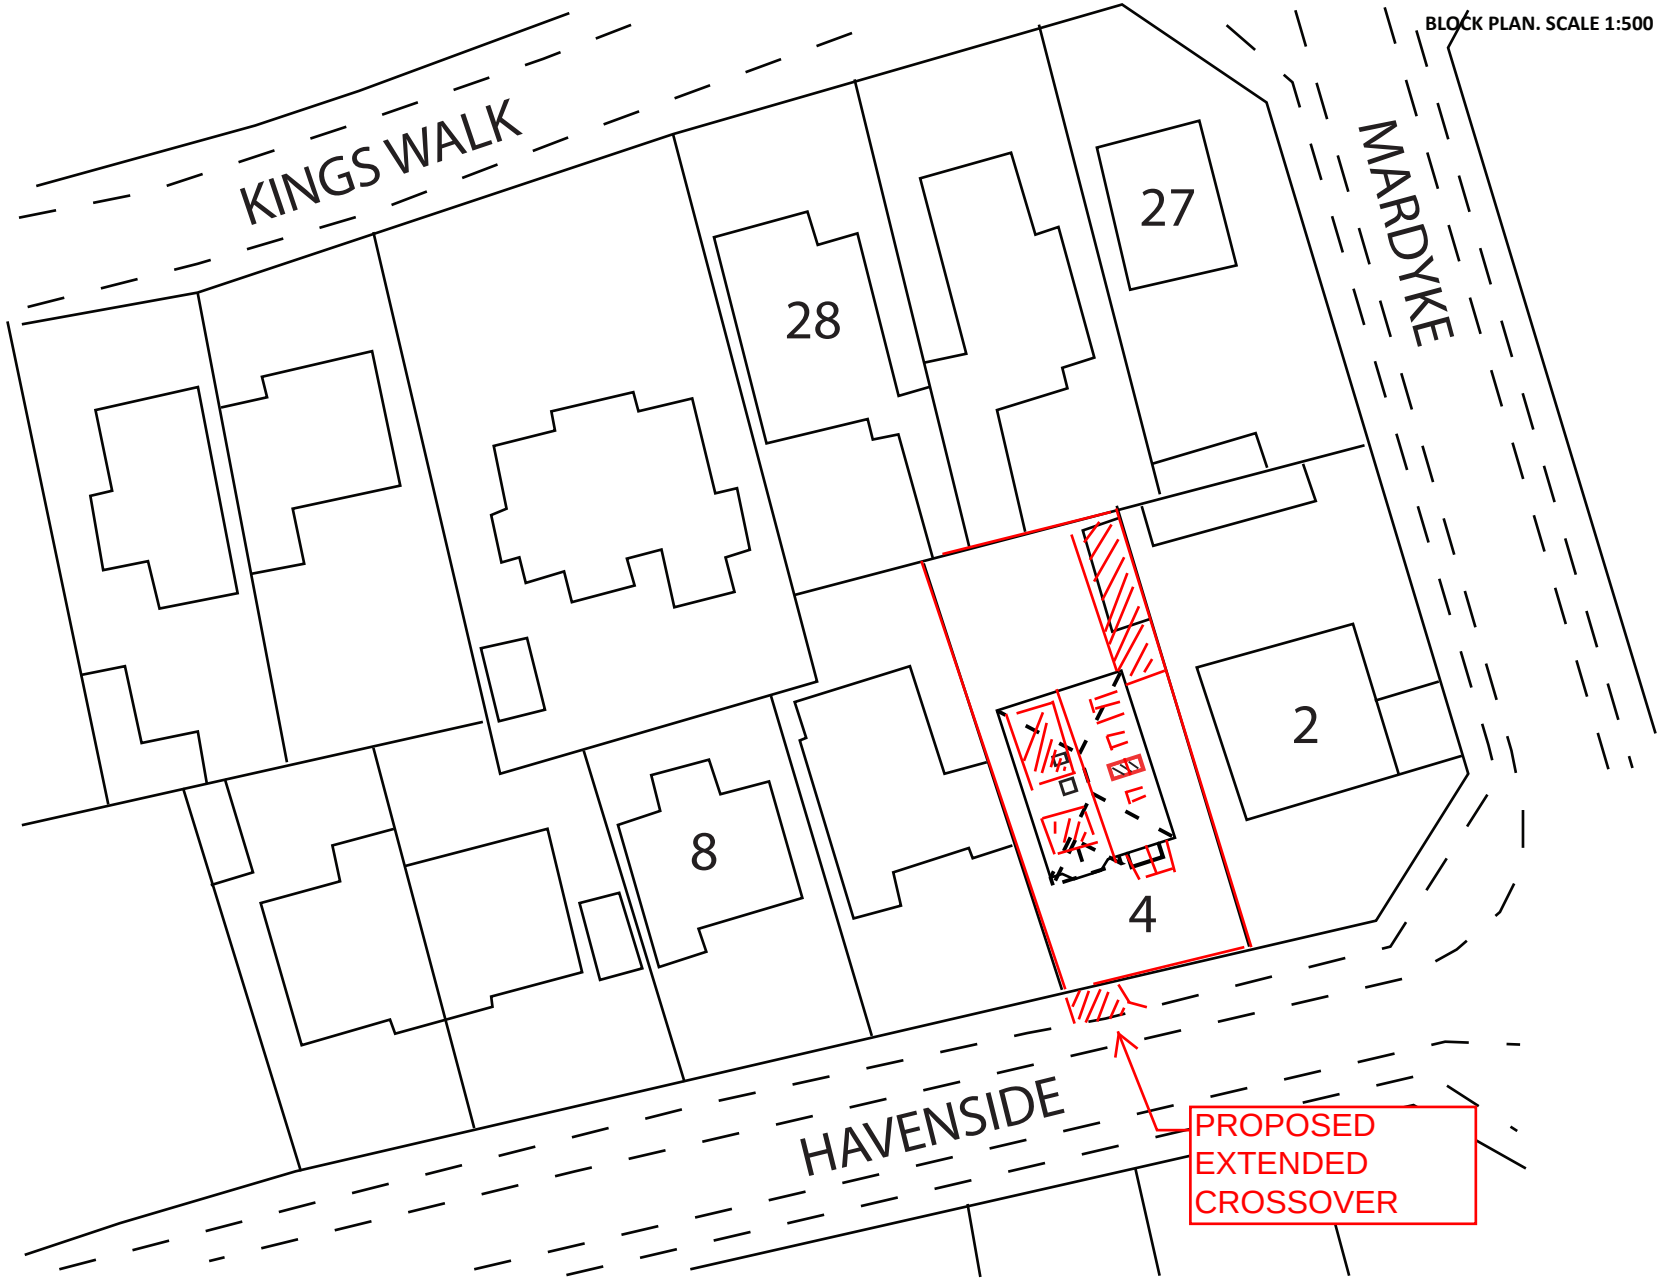

BJW

4 Havenside, Shoreham-by-Sea				Drawing Title:	1:500 Scale Bar 5m 10m 15m 20m	
BLOCK PLAN	SCALE	1:500	A4	Drawing No. 03	Rev:	