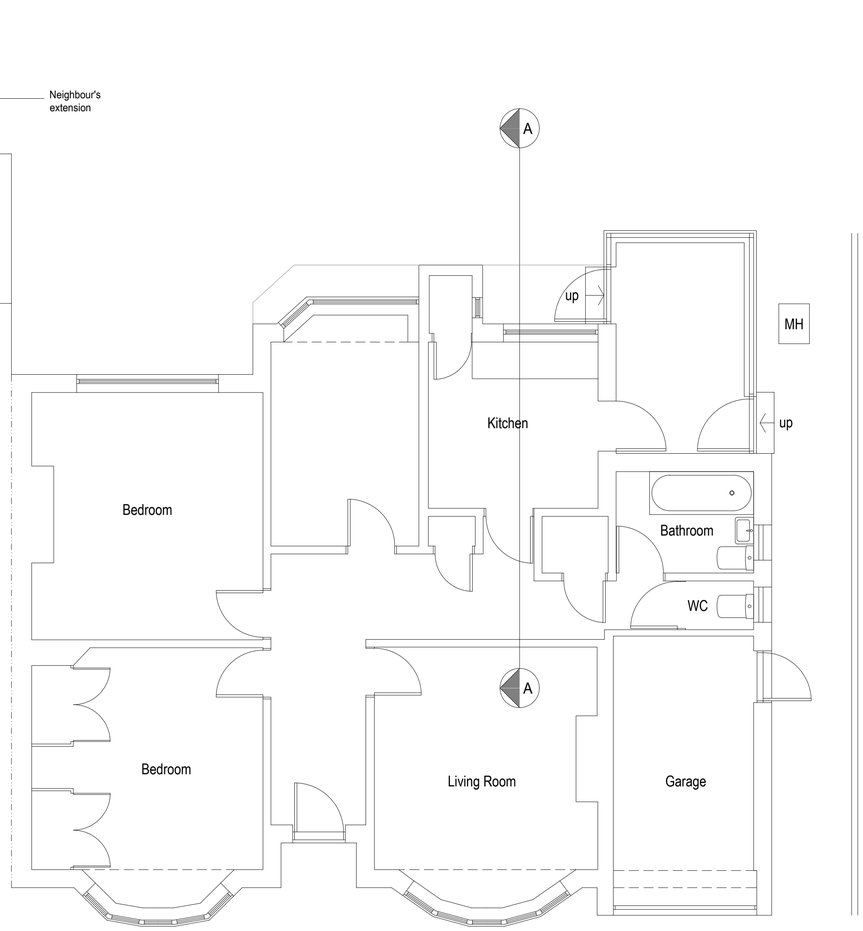

Existing Ground Floor Plan 1:50

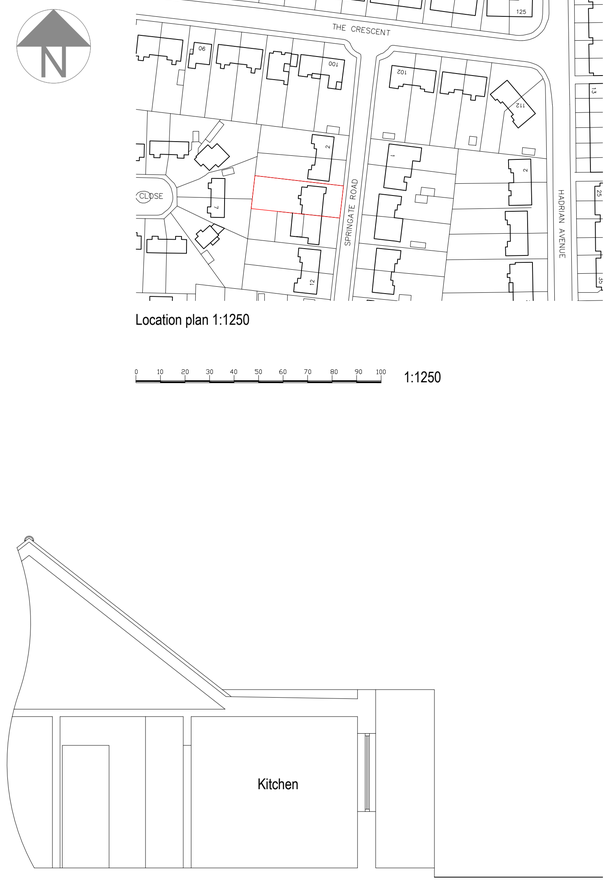

Existing Section A-A 1:50

Location plan 1:1250

0 10 20 30 40 50 60 70 80 90 100 1:1250

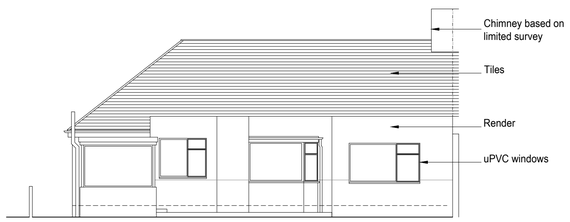

Existing West Elevation 1:100

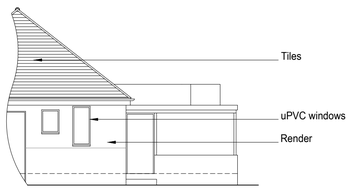

Existing North Elevation 1:100

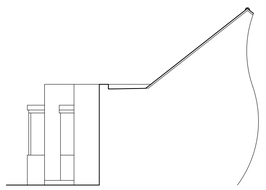

Existing South Elevation 1:100

1:100 0 1 2 3 4 5 6 7 8 9 10m

1:50 0 1 2 3 4 5 6 7 8 9 10m

amendments
Rev A: 09/07/21

bpm Architectural Services Ltd.

client: John Townsend

project: 6 Springate Road
Brighton
East Sussex
BN42 4LF

project ref: 2545 Drawing No. 01 A

drawing title: Existing plans, elevations and section

drawn by: L.F.

date: June 21 scale: 1:50/100@ A1

www.bpmnet.co.uk
info@bpmnet.co.uk

Do not scale off drawing, check all dimensions on site before all work is commenced

All goods materials workmanship to conform with current building regs BSS and COP's